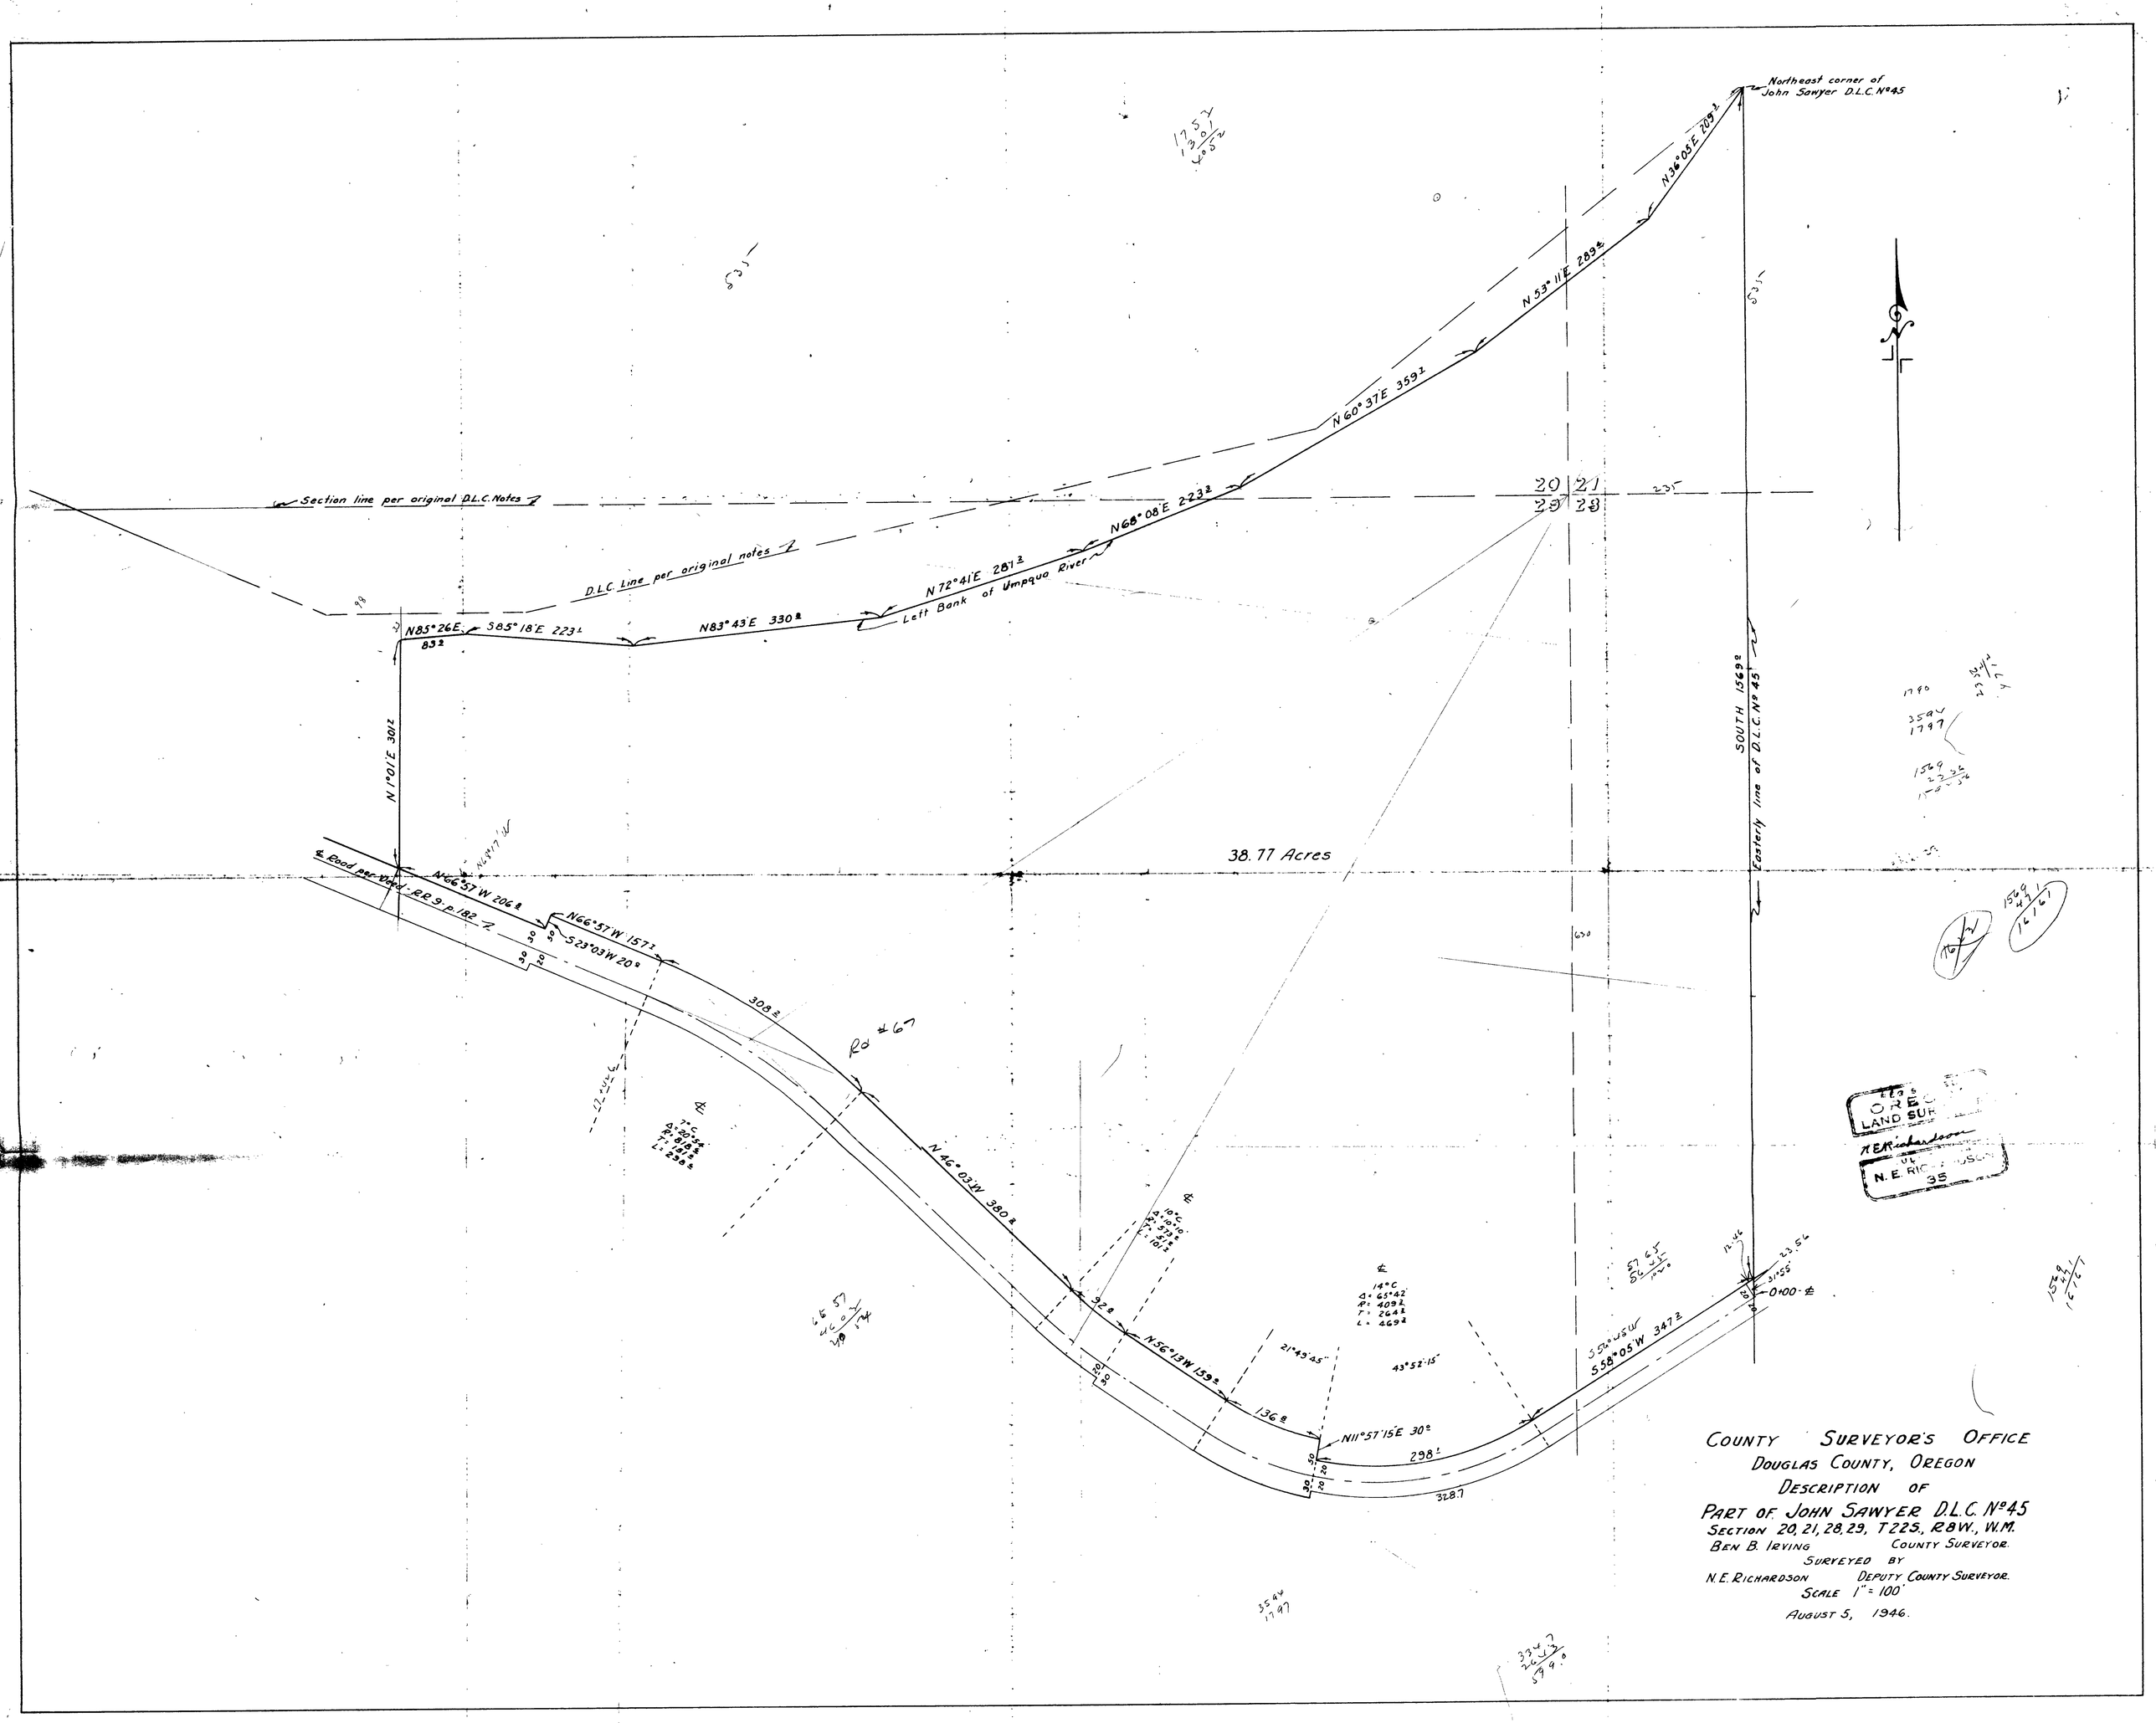

COUNTY SURVEYOR'S OFFICE
DOUGLAS COUNTY, OREGON
DESCRIPTION OF
PART OF JOHN SAWYER D.L.C. No 45
SECTION 20, 21, 28, 29, T22S., R8W., W.M.
BEN B. IRVING COUNTY SURVEYOR.
SURVEYED BY
N.E. RICHARDSON DEPUTY COUNTY SURVEYOR.
SCALE 1" = 100'
AUGUST 5, 1946.

FILE 206 DRAWER 3