State of Oregon,
County of Douglas, ss:

Fred L. Dow, being duly sworn says he is the person employed by Carpenter & Wood to make the survey of the proposed right-of-way as shown on the map and which is described as follows:

Beginning at a point which bears N. 88° 30' E. 252 feet from the N. W. Corner of Section 31, T. 29 S., R. 6 W. W.M., Douglas County, Oregon. Extending thence S. 3° 30' E., 371 feet; S. 14° 30' W. 198 feet; S. 20° 00' W. 313 feet; S. 14° 15' W. 202 feet; S. 3° 00' E. 239 feet; S. 13° 00' E. 223 feet; S. 27° 30' E. 228 feet; S. 28° E. 203 feet; S. 40° E. 138 feet; S. 12° 30' W. 61 feet; S. 34° W. 234 feet; S. 48° 15' W. 303 feet; S. 12° 30' E. 108 feet; S. 33° 30' E. 115 feet; S. 18° E. 171 feet; S. 24° E. 96 feet; S. 41° 30' E. 178 feet; S. 29° E. 174 feet; S. 52° 30' E. 142 feet; S. 42° 45' E. 235 feet; S. 48° E. 314 feet; S. 69° 15' E. 202 feet; S. 82° 30' E. 292 feet; S. 23° 45' E. 186 feet; S. 14° E. 129 feet; S. 38° E. 318 feet; S. 43° W. 202 feet; S. 16° W. 289 feet; S. 5° 30' E. 75 feet; S. 56° 30' E. 186 feet; S. 67° E. 277 feet; S. 83° 30' E. 230 feet; S. 65° E. 209 feet; S. 70° 15' E. 109 feet; N. 87° 45' E. 150 feet; S. 58° 30' E. 207 feet; Terminating at a point on the South line of said Section 31 which bears East 129 feet from the 1/4 Corner on the South line of said Section having a total length of approximately 7322 feet, was made by him as the surveyor employed by the company and under authority commenced on the 22 day of May, 1948 and ending on the 22 of May 1948, and that such survey is accurately represented on this map and as described by the accompanying field notes of courses and distances.

Fred L. Dow

Sworn and subscribed to before me this 26 day of May, 1948.

Notary Public

I, C. M. Wood, do hereby certify that I am a partner of Carpenter & Wood company; that E. L. Dow who subscribed the accompanying affidavit is the person employed by said company to make the survey of the proposed road as represented on this map, was made under authority of the company; that the company is duly authorized by its articles of incorporation to construct the logging road as shown; that said logging road as represented was agreed upon by the company on the 22 day of May, 1948 as the location of the road; and that the map has been prepared to be filed for the approval of the Secretary of the Interior, in order that the company may obtain the benefits of the Acts of Congress granting rights-of-way for such logging roads over the public lands of the United States.

Carpenter + Wood.

Partner of the Carpenter & Wood Company.
by C. M. Wood.

SEAL OF COMPANY

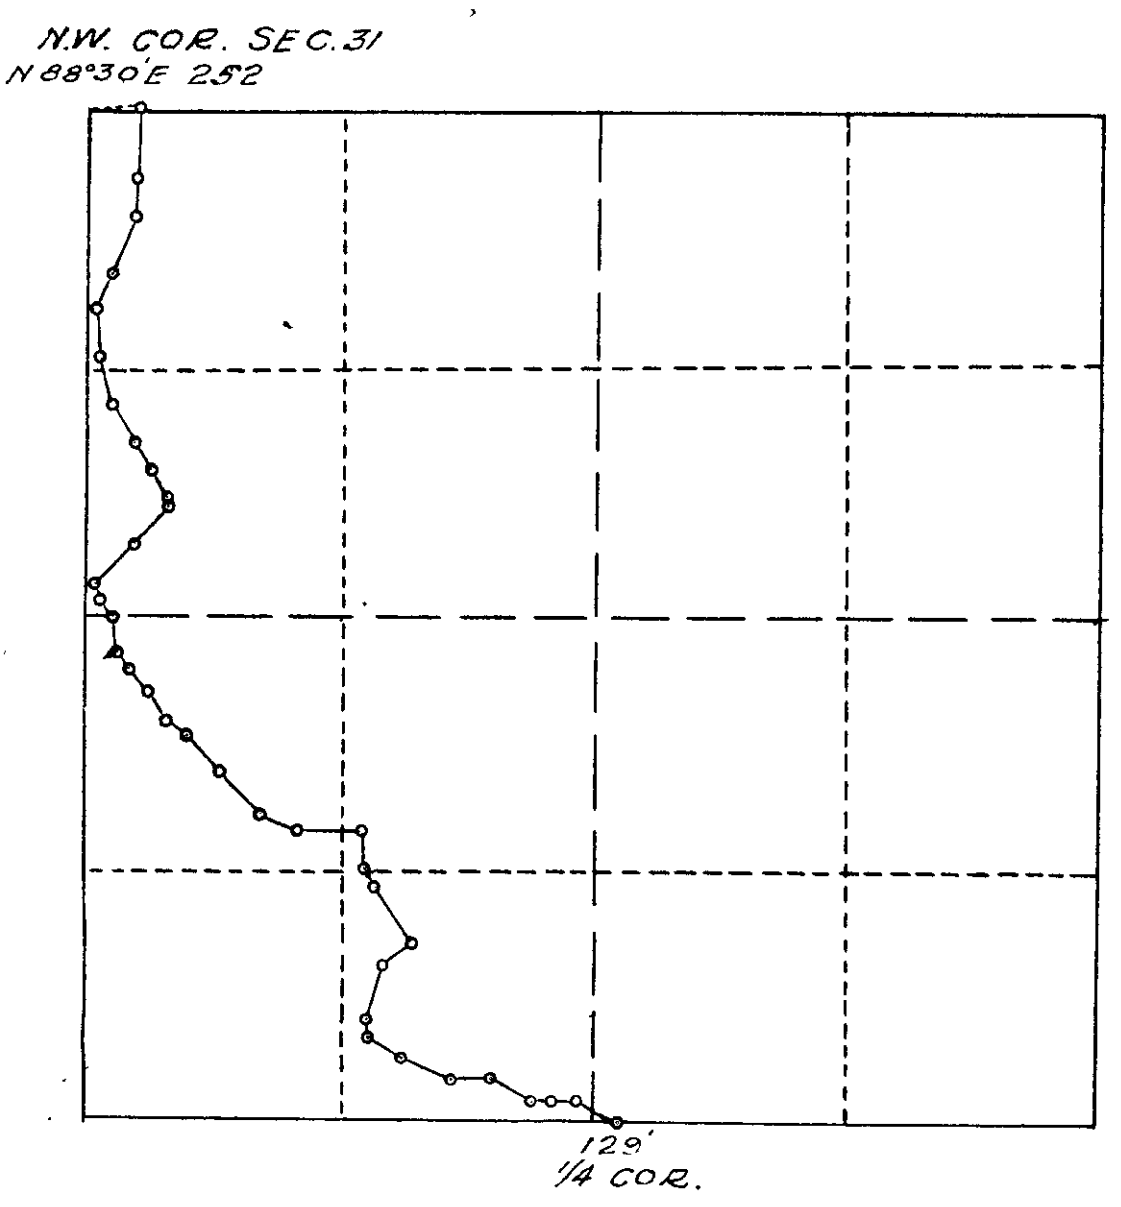

R I G H T - O F - W A Y
T R U C K L O G G I N G R O A D

F O R
C A R P E N T E R & W O O D L U M B E R C O M P A N Y

ADDRESS: Sutherlin, Oregon

Date: 23 May 1948 Scale: 1 inch = 1000 Ft.

Section 31, T. 29 S., Range 6 W., of Will. Mer. Ore.