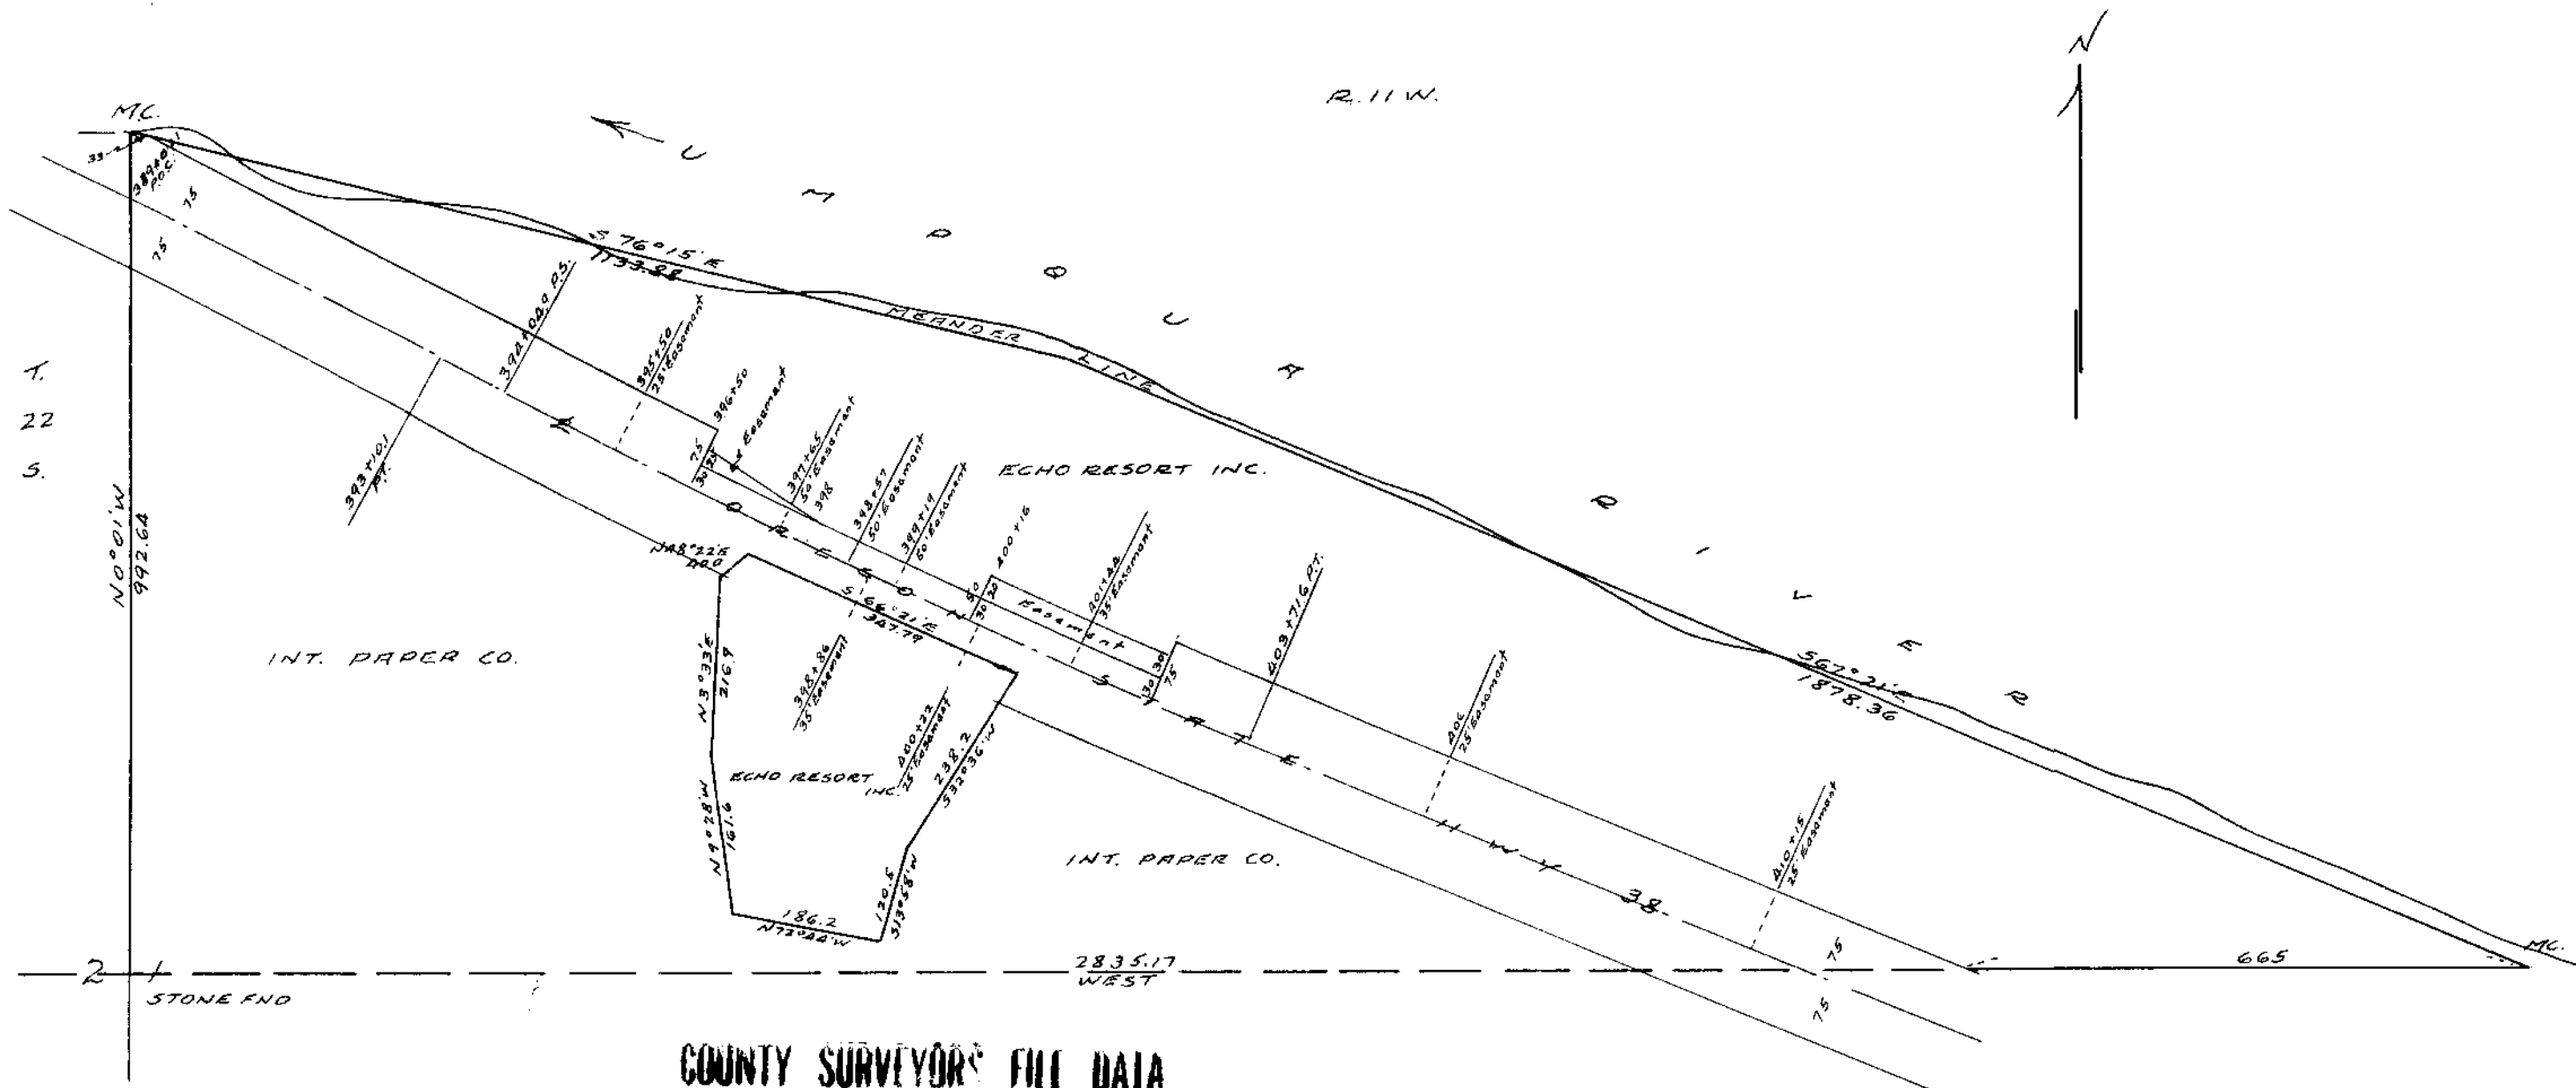

COUNTY SURVEYOR'S FILE DATA
DO NOT REMOVE FROM OFFICE

FILED
RECEIVED
JUN 11 1962
COUNTY SURVEYOR
DOUGLAS COUNTY, ORE.

REGISTERED PROFESSIONAL ENGINEER
27885
OREGON

PROPERTY
ECHO RESORT INC.
LOT 4, SEC. 1 - T. 22 S. R. 11 W.W.M.
DOUGLAS COUNTY
Scale 1" = 200' April 1962.

NOTE - INFORMATION OBTAINED FROM MAPS BY
LONG-BELL LBR CO.
ORE. STATE HWY DEPT.
U.S. BUREAU OF PUBLIC ROADS
DOUGLAS CO. SURVEYOR'S OFFICE.

5/1/1984