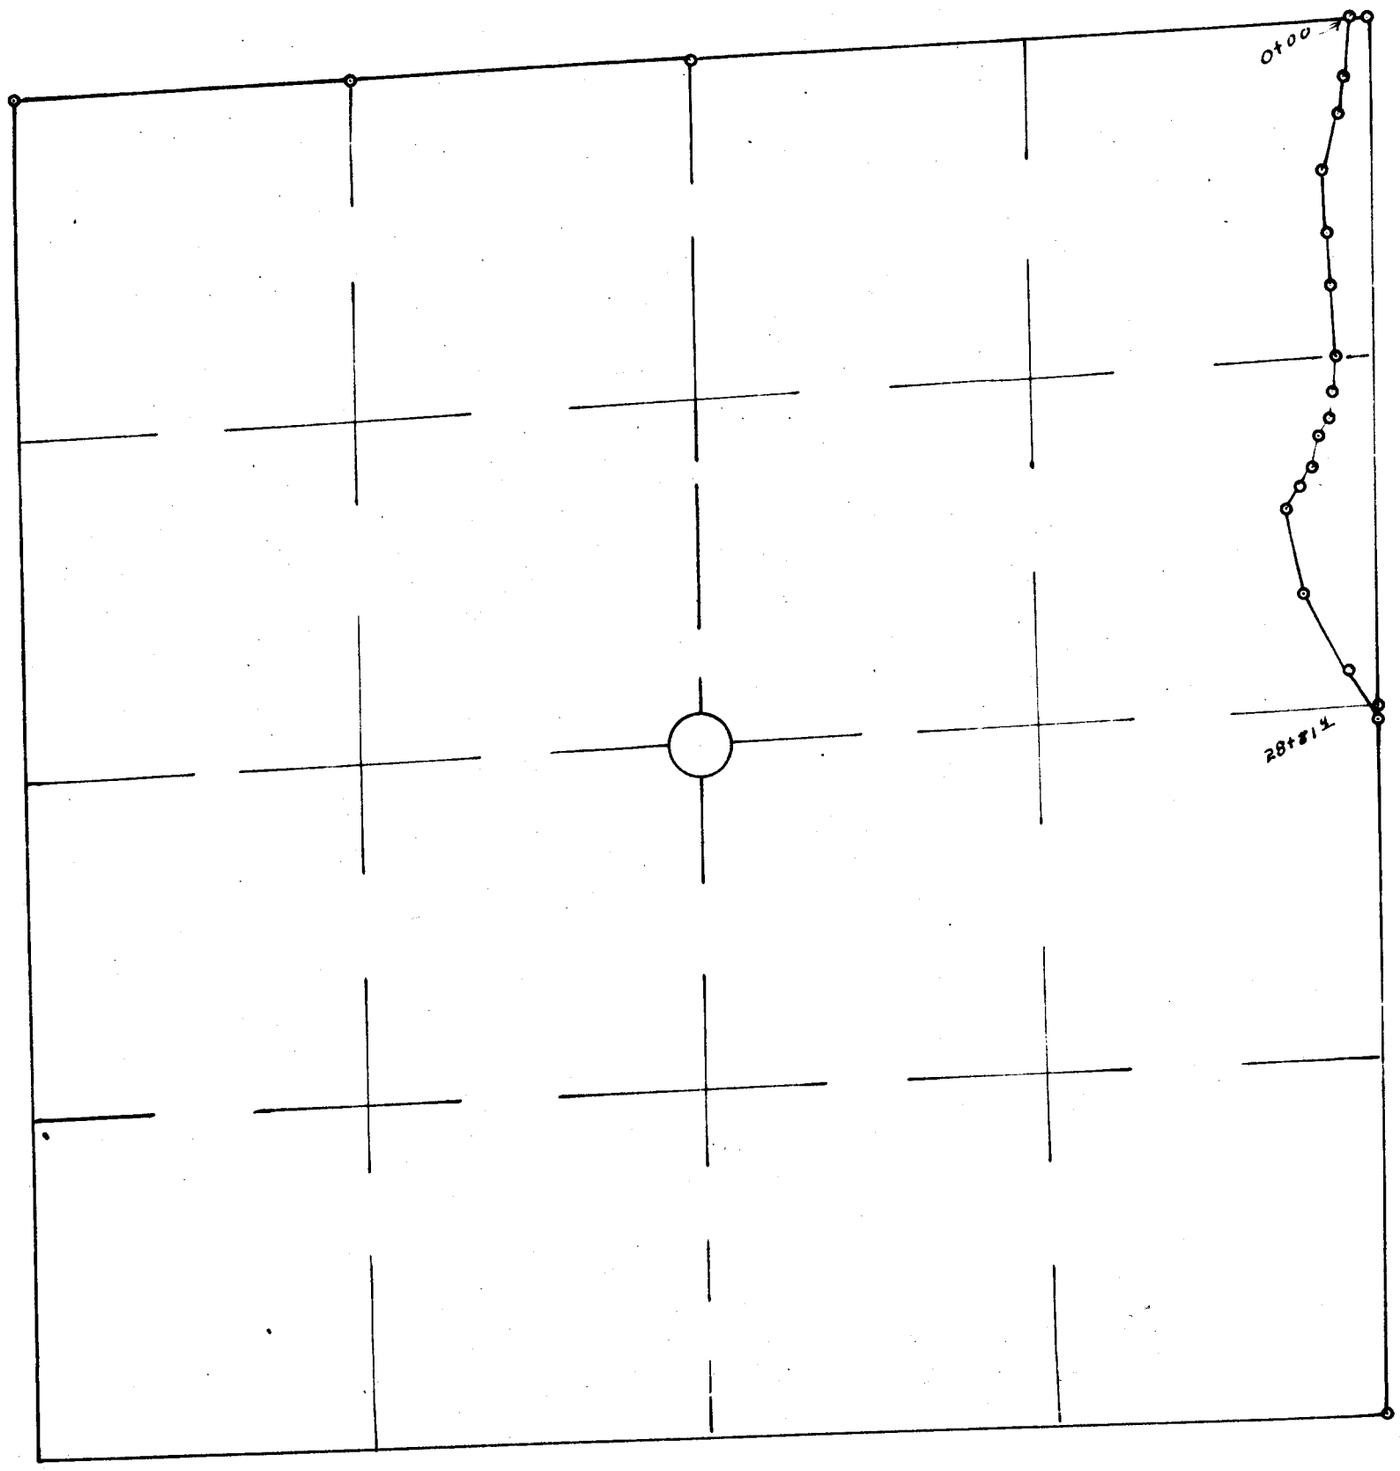


E/W # _____

LOGGING ROAD RIGHT-OF-WAY MAP

Section 27, T. 21 S., R. 6 W. W.M.

WOOLLEY LOGGING CO. DRAIN, OREGON.

scale: 1" = 660' Sept. 1, 1964

Beginning at sta. 0-00 a point on the Sect. line common to sects. 22 & 27 T. 21 S., R. 6 W. from which the N.E. Cor. of Sect. 27 bears N. 87°48' E. 66.4 ft.

thence S. 06°47' W. 228.6 ft. to sta. 2-28.6

thence S. 10°33' W. 144.1 ft. to sta. 3-72.7

thence S. 12°29' W. 232.7 ft. to sta. 6-05.4

thence S. 04°13' E. 231.1 ft. to sta. 8-36.5

thence S. 03°52' E. 222.5 ft. to sta. 10-59.0

thence S. 02°02' E. 281.2 ft. to sta. 13-40.2

thence S. 00°55' W. 124.0 ft. to sta. 14-64.2

thence S. 11°38' W. 104.1 ft. to sta. 15-68.3

thence S. 14°54' W. 97.3 ft. to sta. 16-65.6

thence S. 21°32' W. 117.2 ft. to sta. 17-82.8

thence S. 30°43' W. 80.3 ft. to sta. 18-63.1

thence S. 37°09' W. 124.2 ft. to sta. 19-87.3

thence S. 18°10' E. 335.2 ft. to sta. 23-22.5

thence S. 31°24' E. 333.9 ft. to sta. 26-56.4

thence S. 28°01' E. 225.0 ft. to sta. 28-81.4

a point on the line between sects 26 & 27 from which the ¼ sect. cor. common to sects 26 & 27 bears N. 00°29' W. 40.0 feet.

Form 4-411

I, Wilford N. Haines, state that I am by occupation a surveyor employed by the Woolley Logging Co. to make a survey of a road being a total length over lands of The United States of 2,881.4 ft. as described and shown on this map; that the survey of said road was made by me under authority, commencing on the 27th. day of August 1964 and ending on the 1st. day of September 1964, and that such survey is accurately represented on this map.

Form 4-412

This is to certify that Wilford N. Haines who subscribed the statement hereon is the person employed by the undersigned applicant to prepare this map, which has been adaped by the applicant as the approximate final location of the road thereby shown and that this map is filled as a part of the complete application for a road right-of-way across lands of the United States and I further certify that the right-of-way herein described is desired for the purpose of transporting forest products

Harold Woolley, president of the Woolley Logging Company

As the ¼ S. 26 & 27 could be destroyed by the construction of this road I mark reference points as shown on the drawing below.

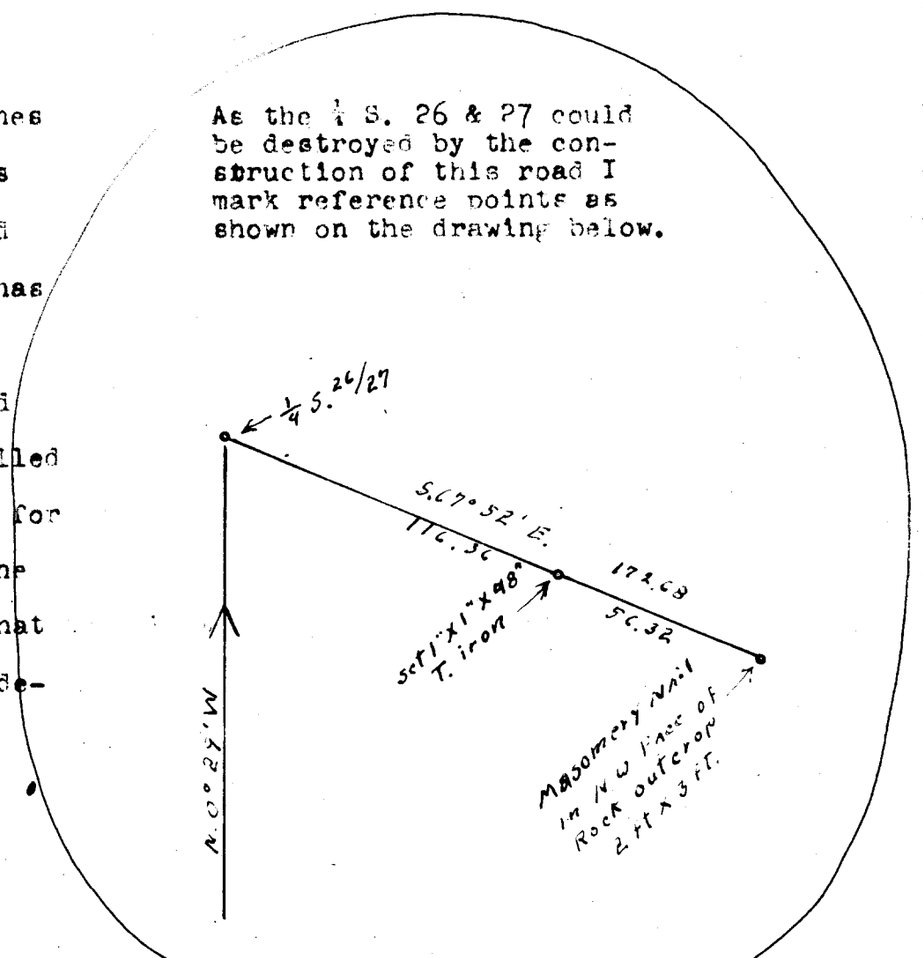


Renewed Corner #87 & #112

FILED
RECEIVED
SEP 2 1964
COUNTY SURVEYOR
DOUGLAS COUNTY, ORE.

C. S. File No. 51/222-2