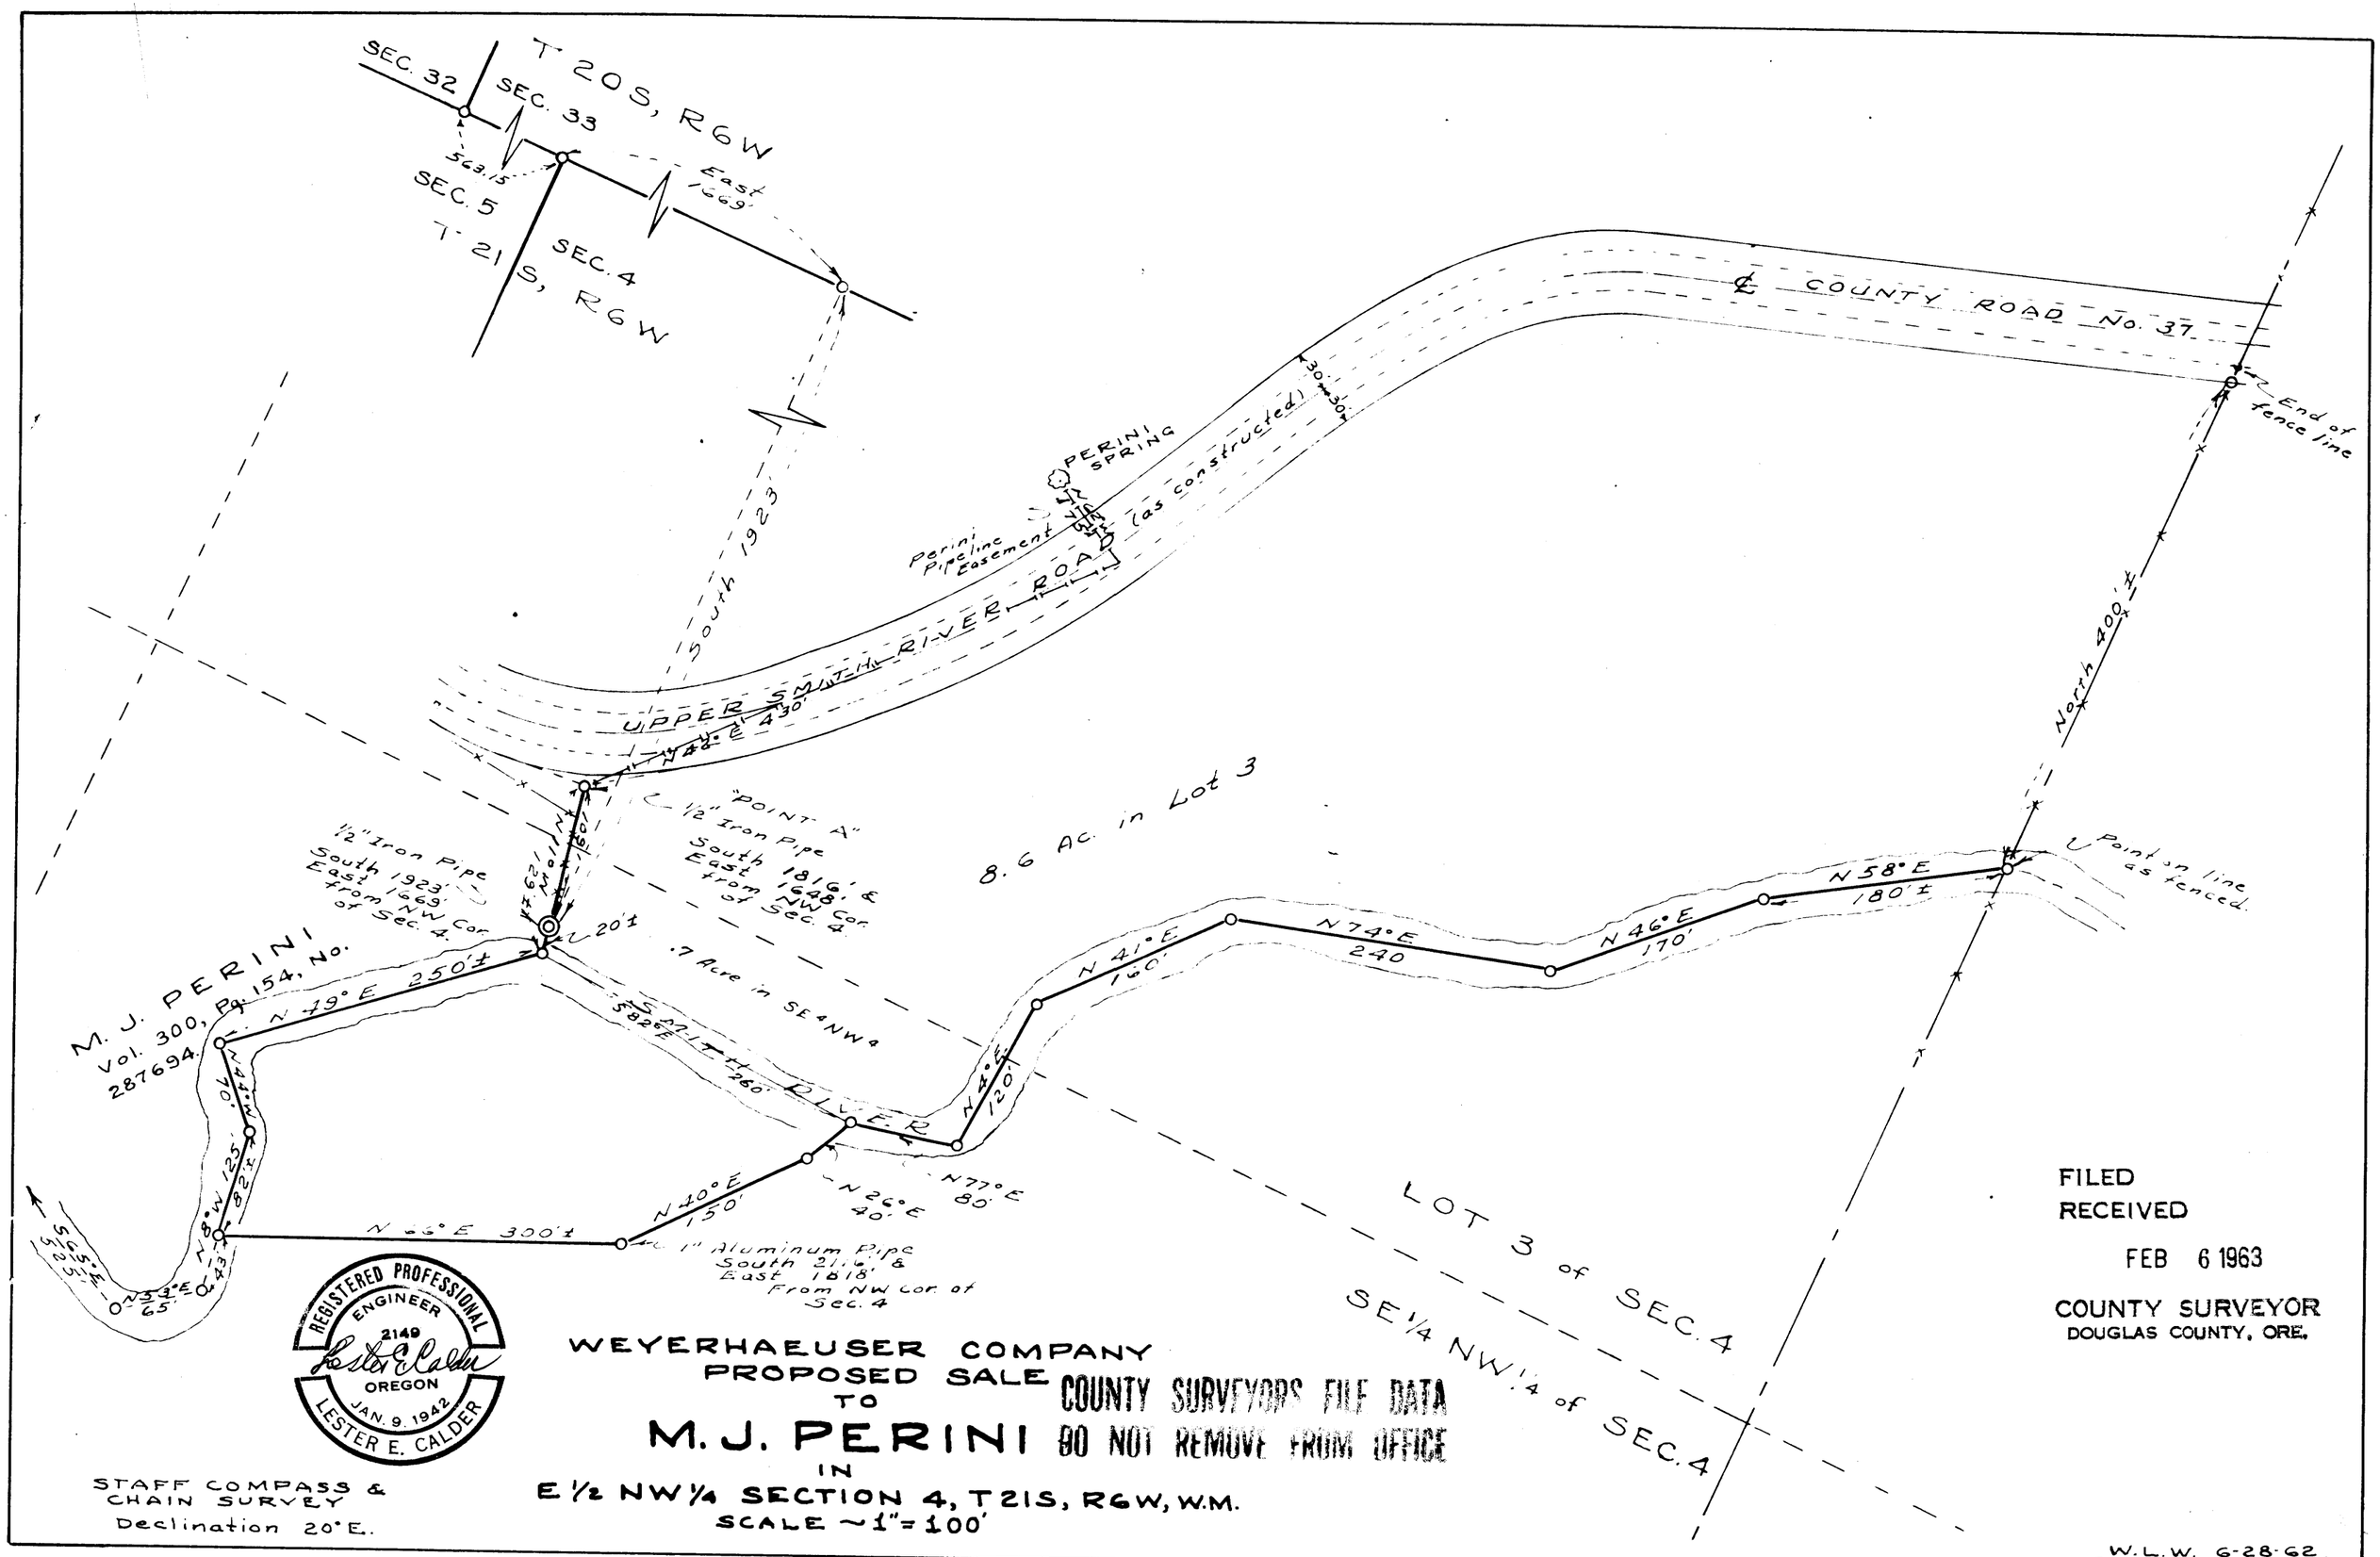

WEYERHAEUSER COMPANY
PROPOSED SALE
TO
M. J. PERINI
IN
E ½ NW ¼ SECTION 4, T21S, R6W, W.M.
SCALE ~1" = 100'

STAFF COMPASS & CHAIN SURVEY
Declination 20° E.

COUNTY SURVEYORS FILE DATA
DO NOT REMOVE FROM OFFICE

FILED
RECEIVED
FEB 6 1963
COUNTY SURVEYOR
DOUGLAS COUNTY, ORE.

W.L.W. 6-28-62
Rev. R.B. 10-31-62
C.S. File No. 51/250