LOT 7 BLOCK 5, GARDEN HOMES
SECTION 14 TWSP. 27S. RNG. 6 W. W.M.
Surveyed by Don Garrett, May 29, 1965
Surveyed for S. & S. Builders
Scale 1"=50'

BEARINGS BASED ON SOUTHERLY LINE OF CHERRY DRIVE AS PER MINOR LAND PARTITION LOT 9 BLOCK 5

COUNTY SURVEYORS FILE DATA
DO NOT REMOVE FROM OFFICE

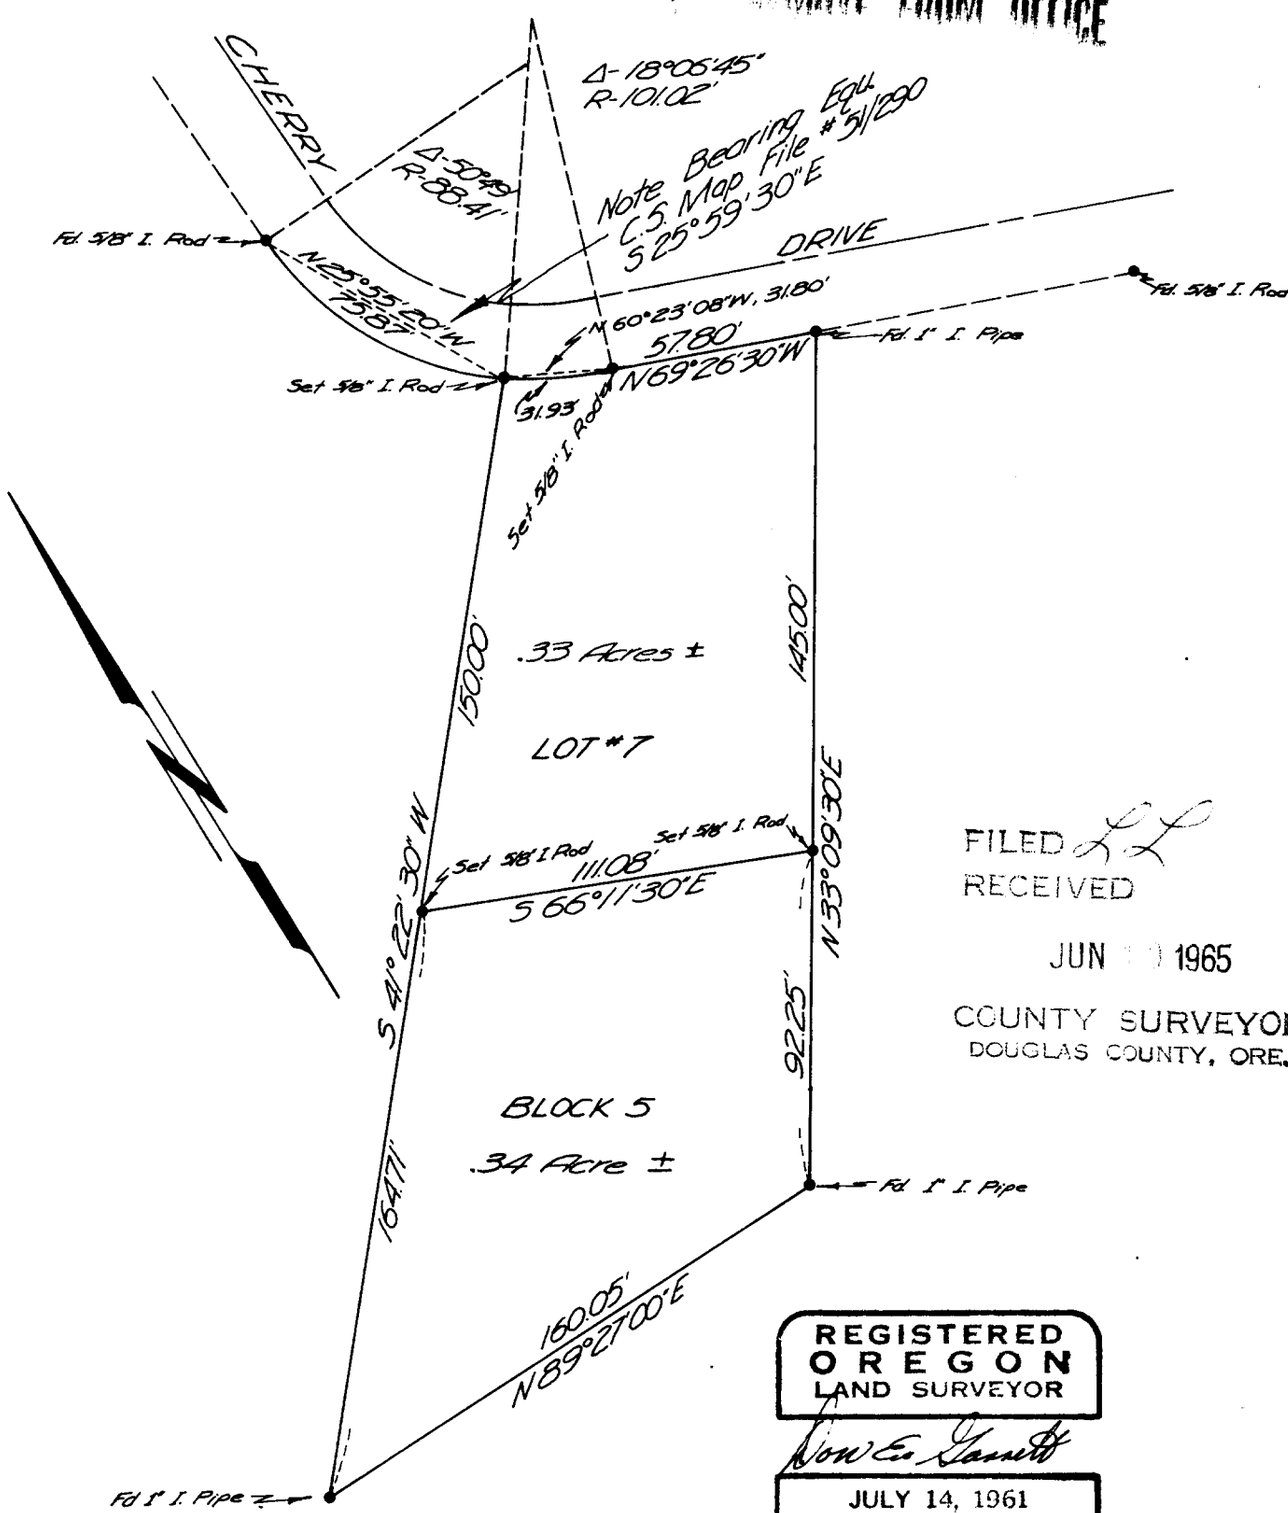

FILED
RECEIVED
JUN 1965
COUNTY SURVEYOR
DOUGLAS COUNTY, ORE.

REGISTERED
OREGON
LAND SURVEYOR

Don E. Garrett

JULY 14, 1961
DON E. GARRETT
544

P 51/314-2