COUNTY SURVEYORS FILE DATA
DO NOT REMOVE FROM OFFICE

C.S. File No. CS 51/334-1

HAYWARD REED PROPERTY

IN D.L.C. #52 T27S R7W W.M.
DOUGLAS COUNTY, OREGON
Scale 1"=200'

COUNTY SURVEYORS FILE DATA
DO NOT REMOVE FROM OFFICE

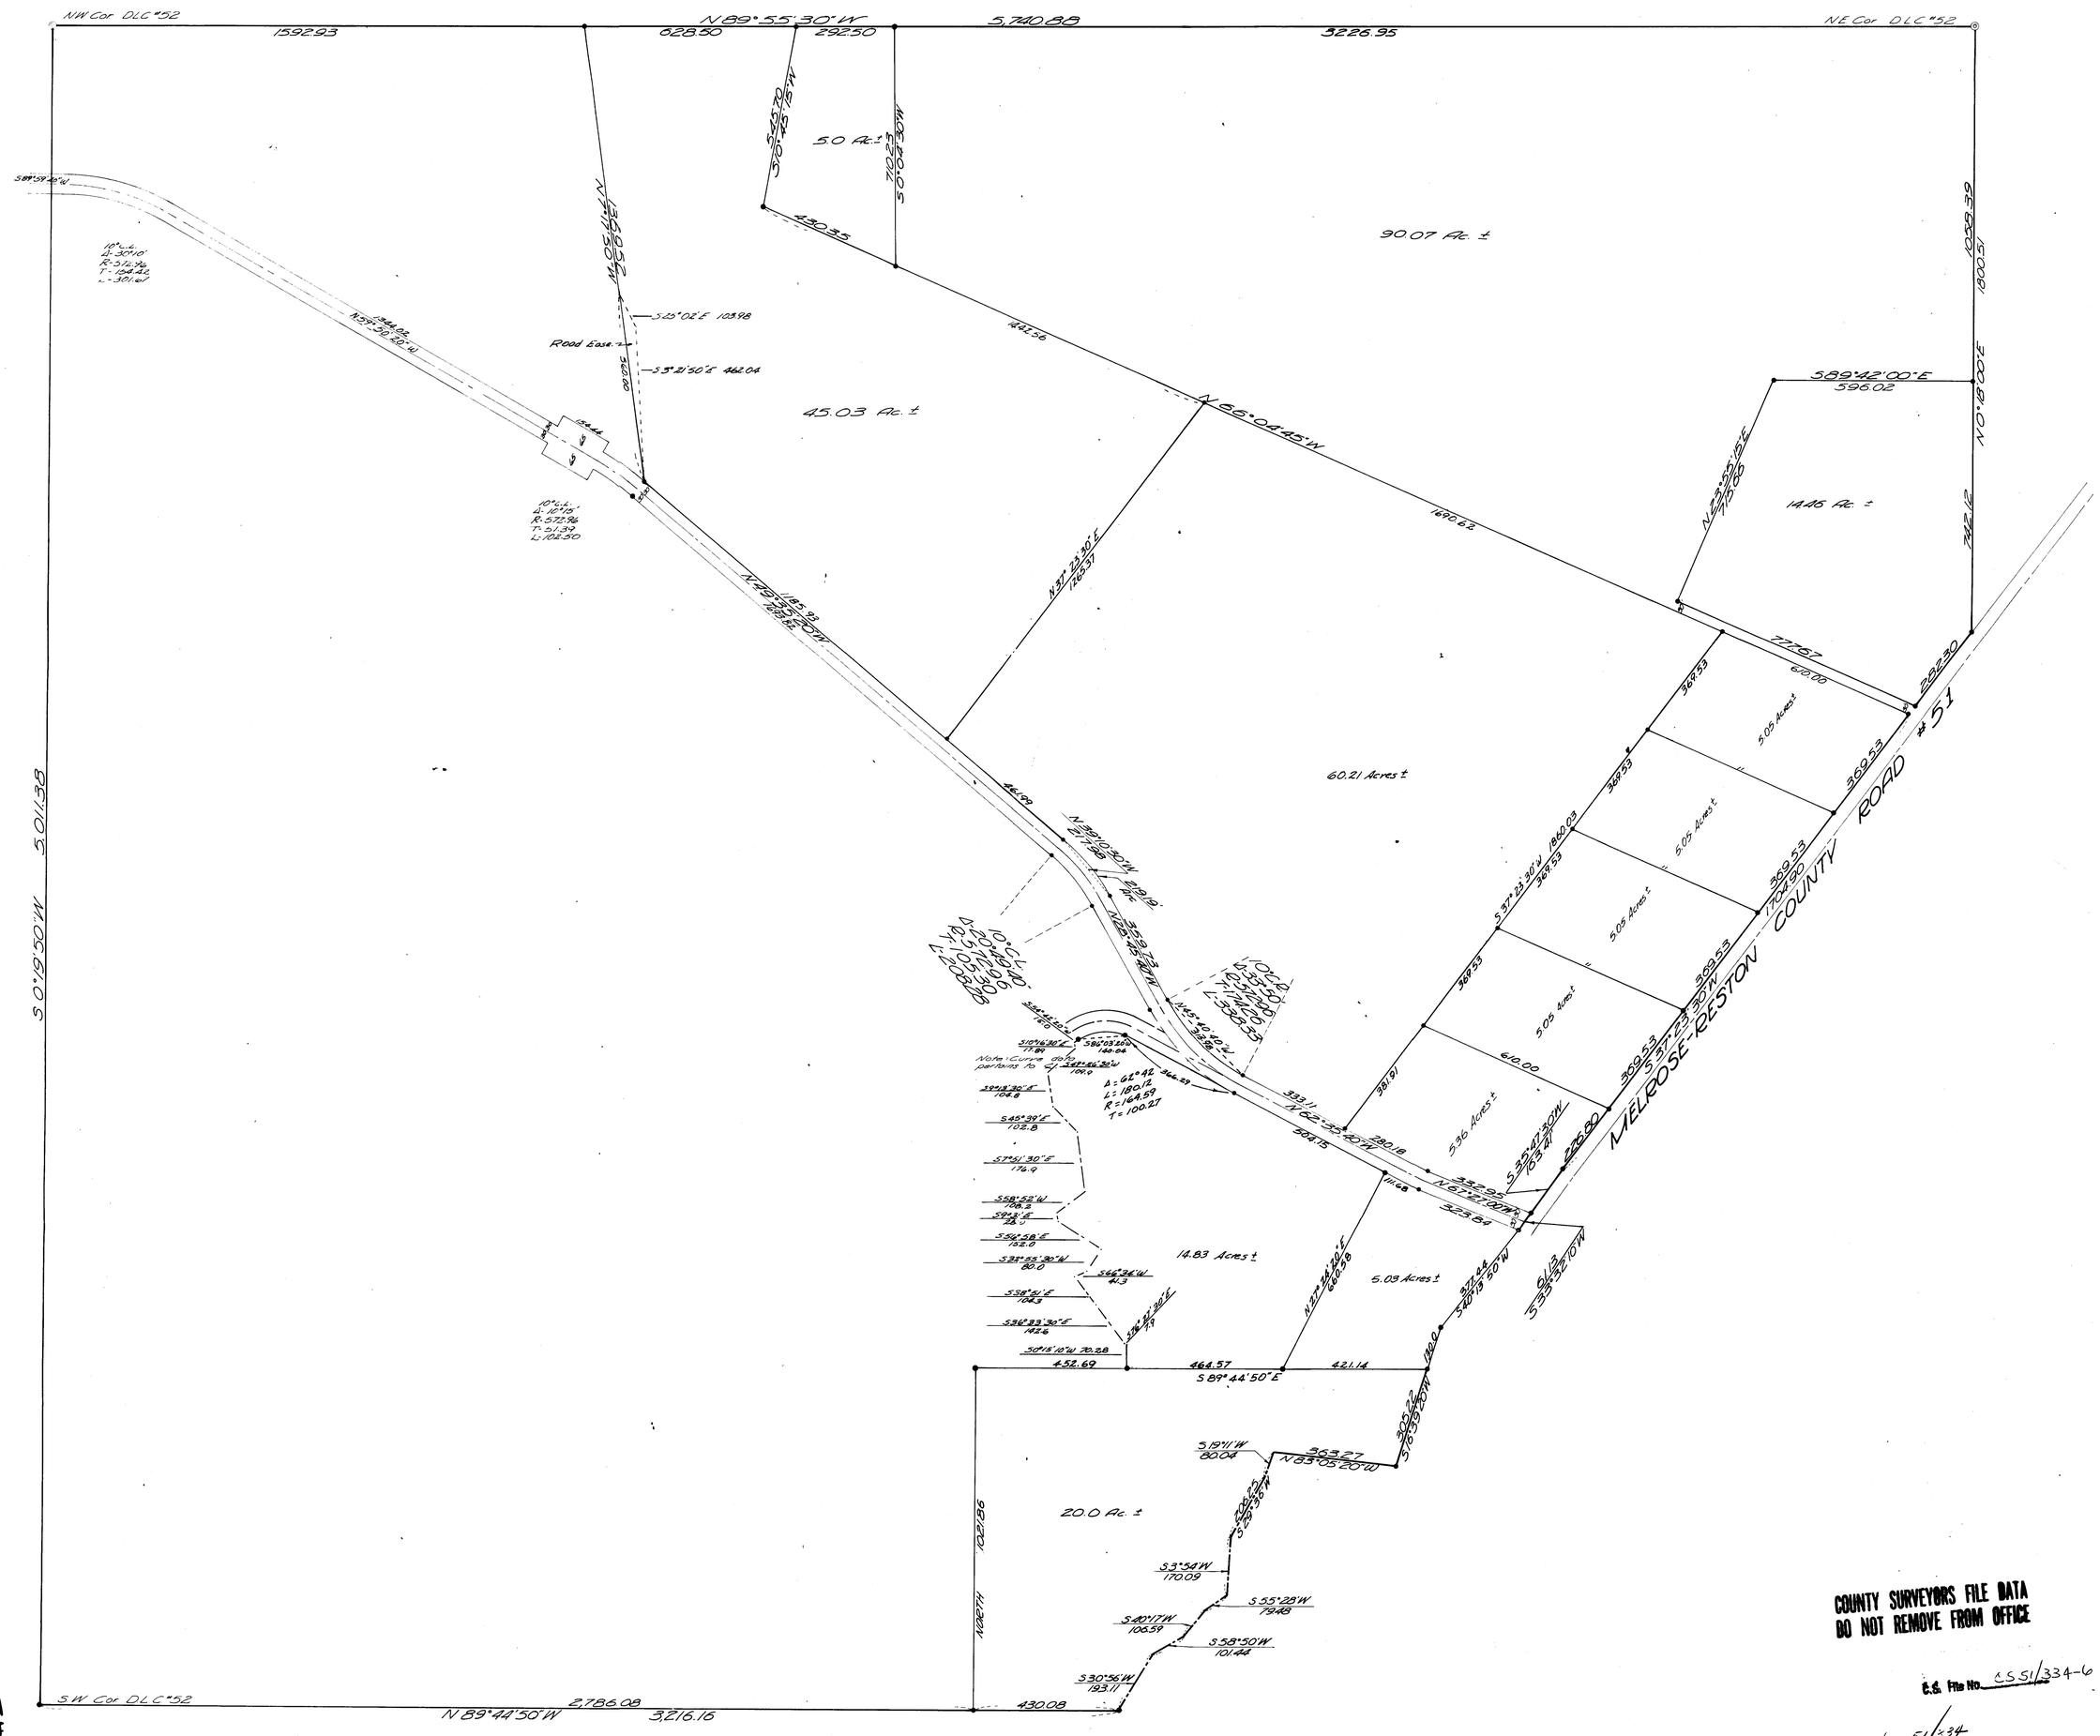

COUNTY SURVEYORS FILE DATA
DO NOT REMOVE FROM OFFICE

C.S. File No. CS 51/334-6

PRINT ONLY FILED - AUGUST '67 - C.S. FILE No. 51/334