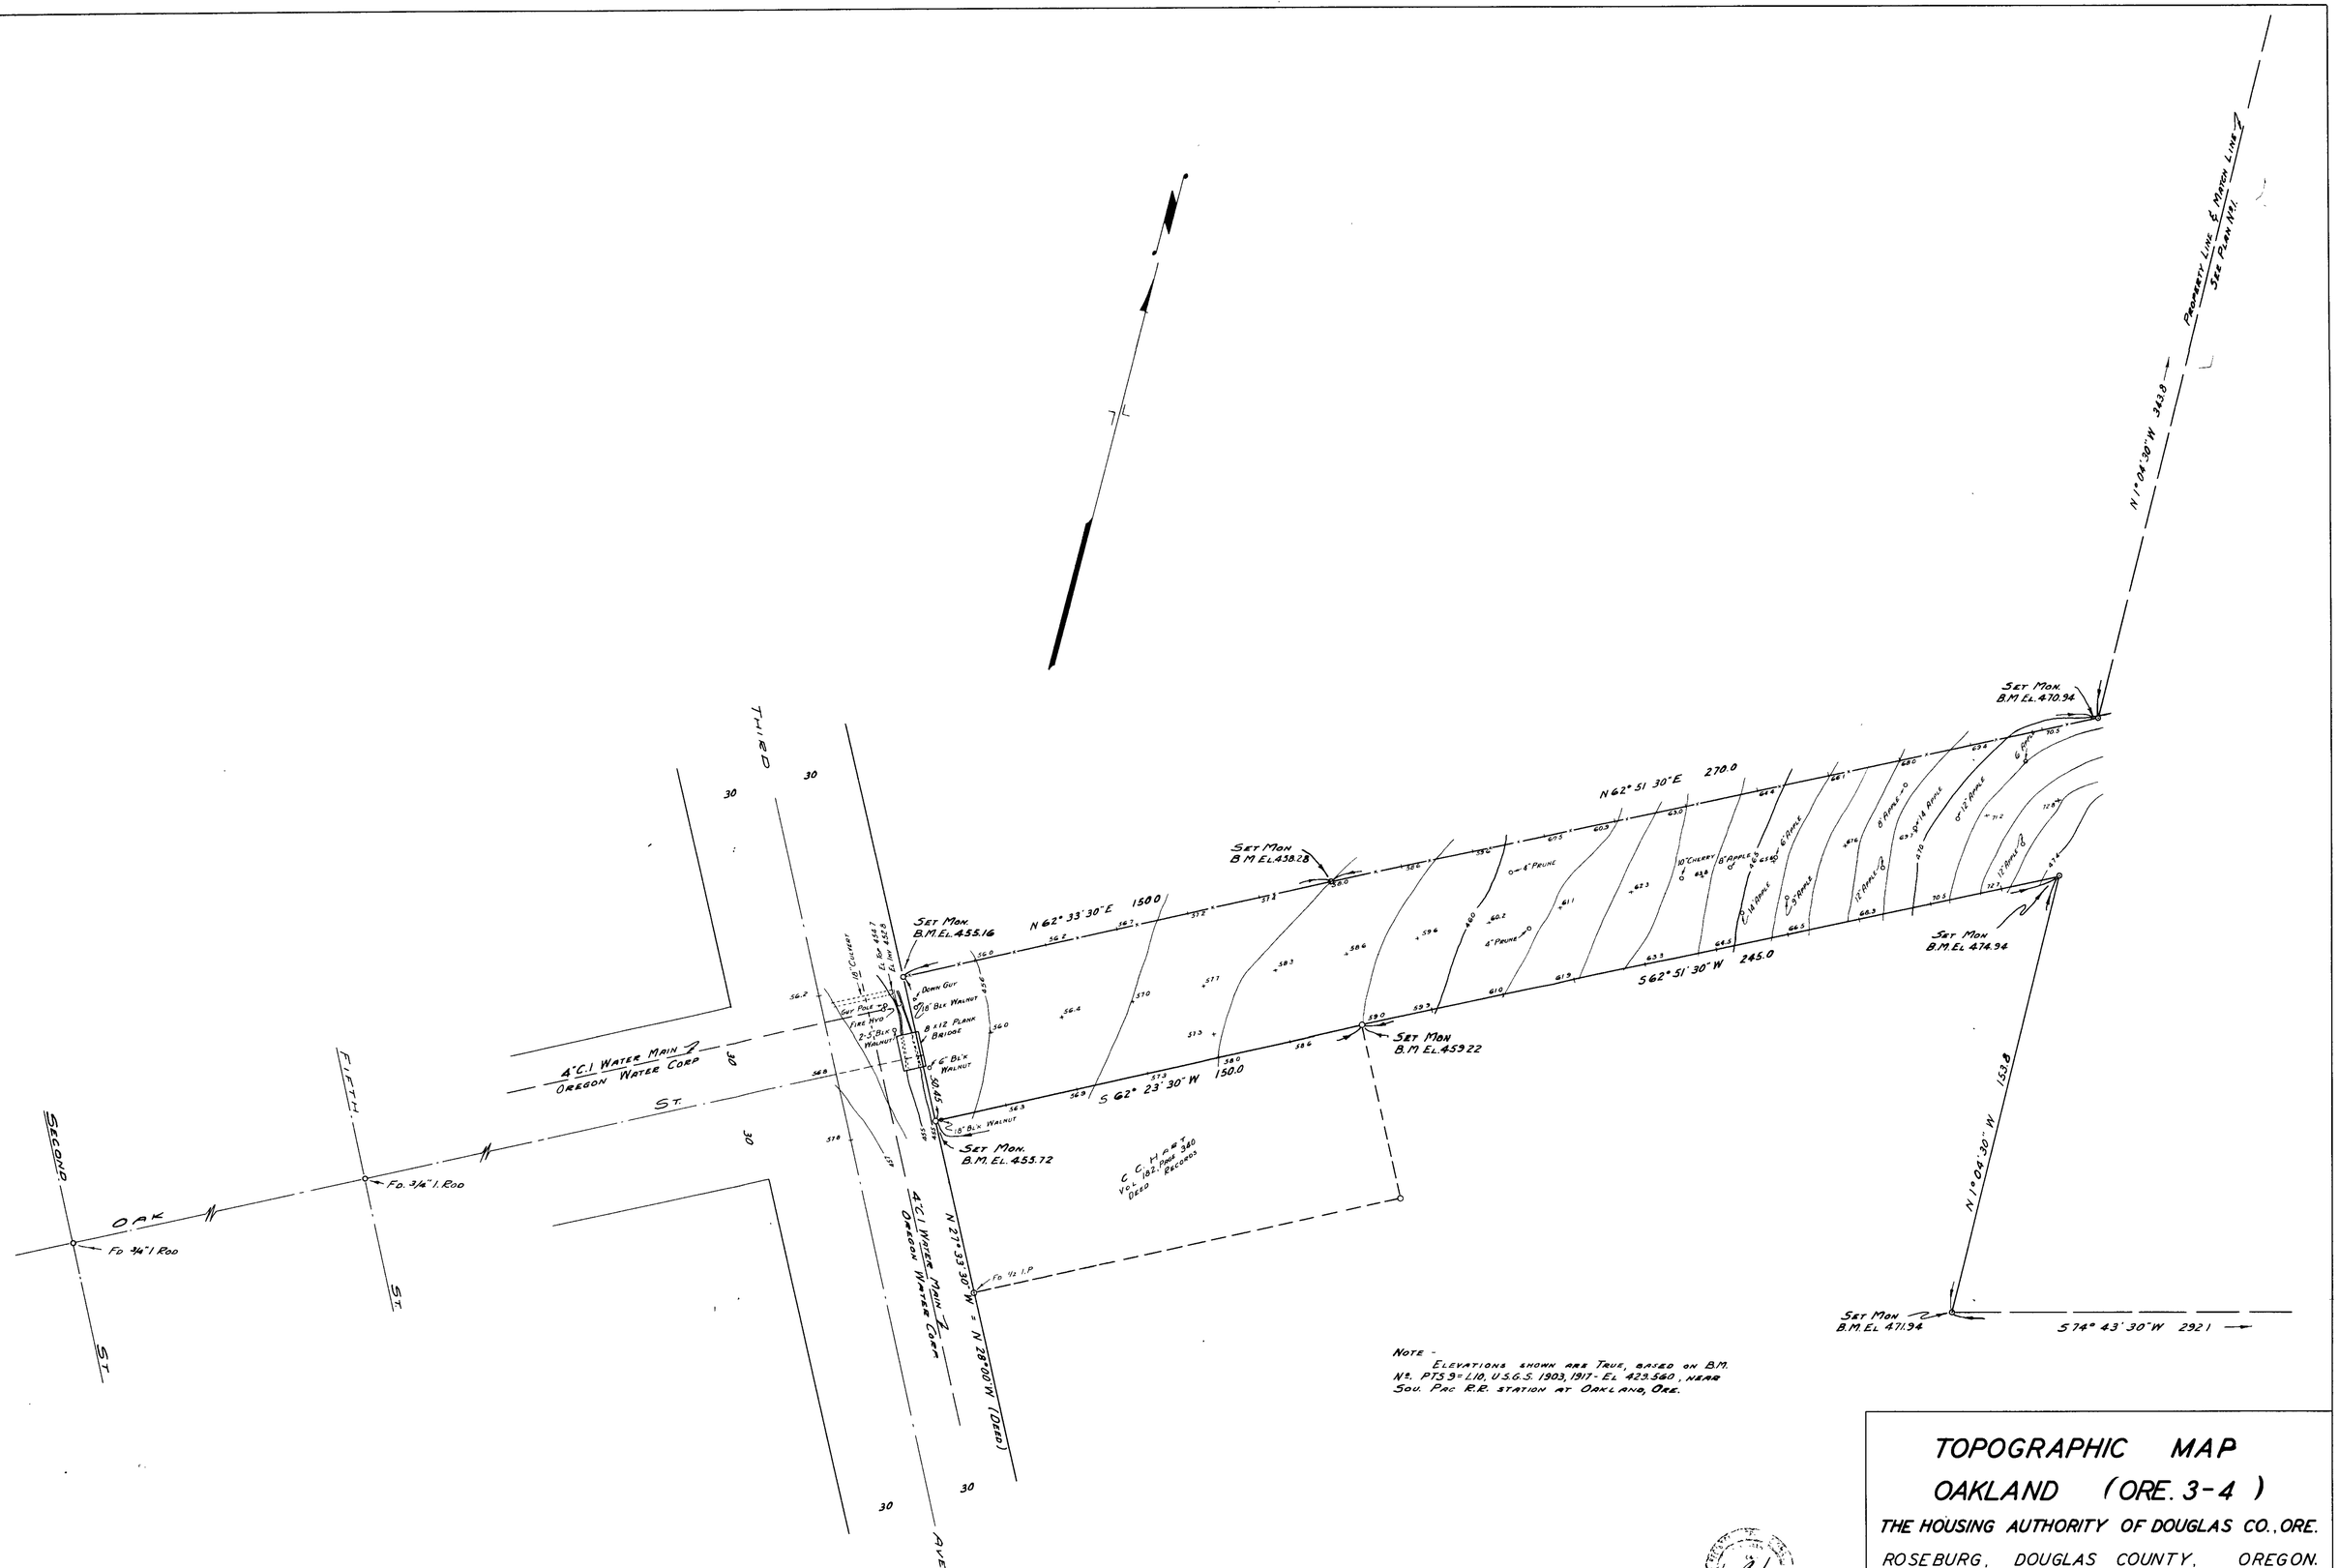

NOTE -
ELEVATIONS SHOWN ARE TRUE, BASED ON B.M. No. PT.S.9 = 1.10, U.S.G.S. 1903, 1917 - EL 423.560, NEAR SOU. PAC R.R. STATION AT OAKLAND, ORE.

TOPOGRAPHIC MAP
OAKLAND (ORE. 3-4)

THE HOUSING AUTHORITY OF DOUGLAS CO., ORE.

ROSEBURG, DOUGLAS COUNTY, OREGON.

BEN. B. IRVING REG. PROF. ENG'N'R.

SCALE 1" = 20'

NOV. 5, 1951.

PROJECT No. ORE 3-4

PLAN No. 2 OF 2.

C. S. File No. 53/ad-2b