SURVEYED FOR DEED DESCRIPTION
LOCATED IN SEC. 15, TWP. 28S., R.6W.W.M.
SURVEY FOR MIKE BERRY
BY BAUGHMAN & ACKARET INC.
APRIL 21, 1969

COUNTY SURVEYORS FILE DATA
DO NOT REMOVE FROM OFFICE

REGISTERED
OREGON
LAND SURVEYOR

Glenn S. Baughman

JULY 14, 1961
GLENN S. BAUGHMAN
536

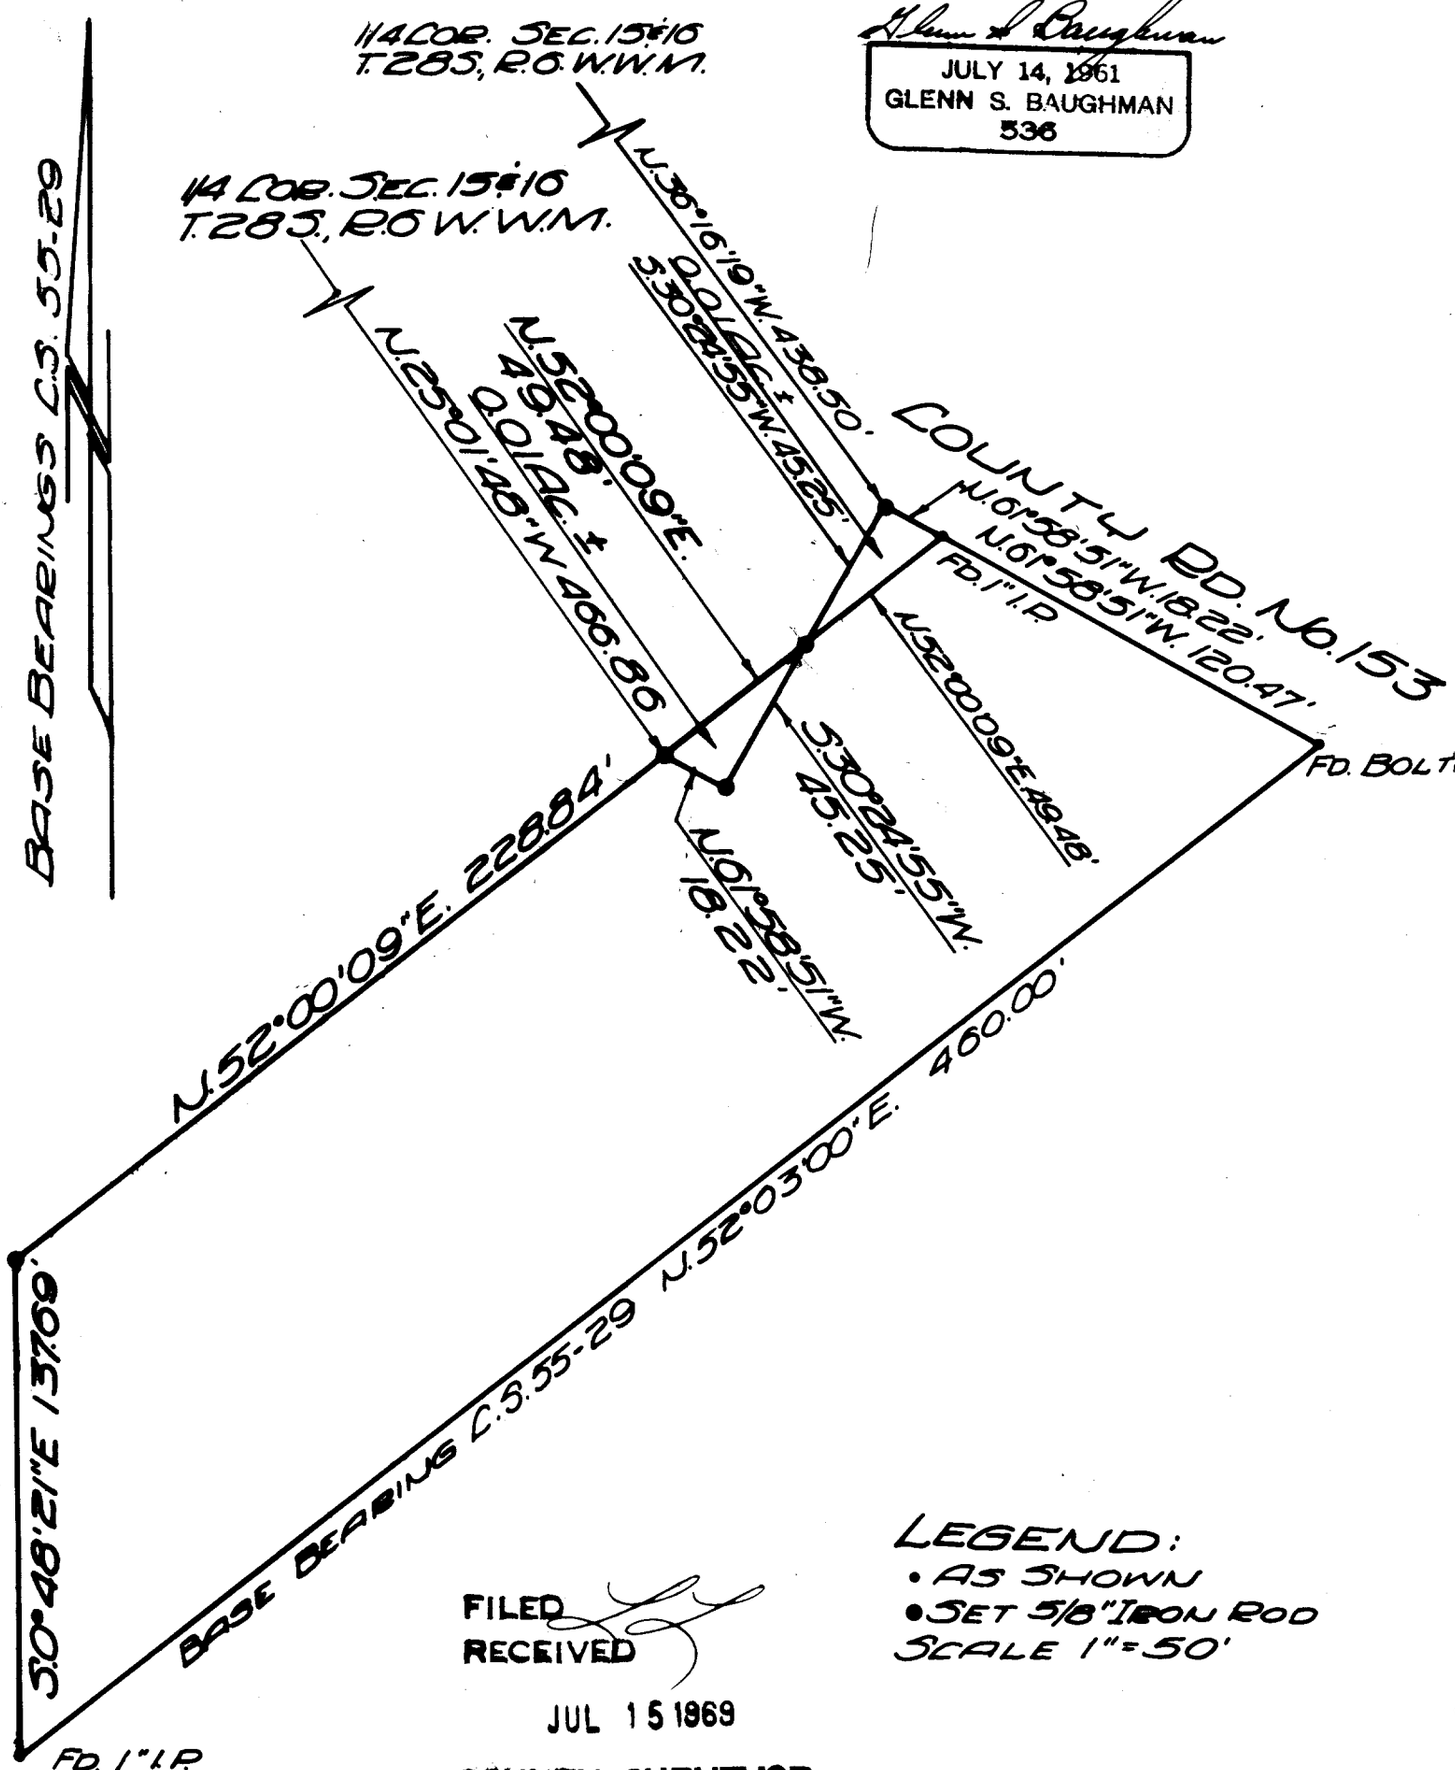

LEGEND:
- AS SHOWN
- SET 5/8" IRON ROD

SCALE 1" = 50'

FILED
RECEIVED
JUL 15 1969
COUNTY SURVEYOR
DOUGLAS COUNTY, ORE.

C. S. File No. 55/116