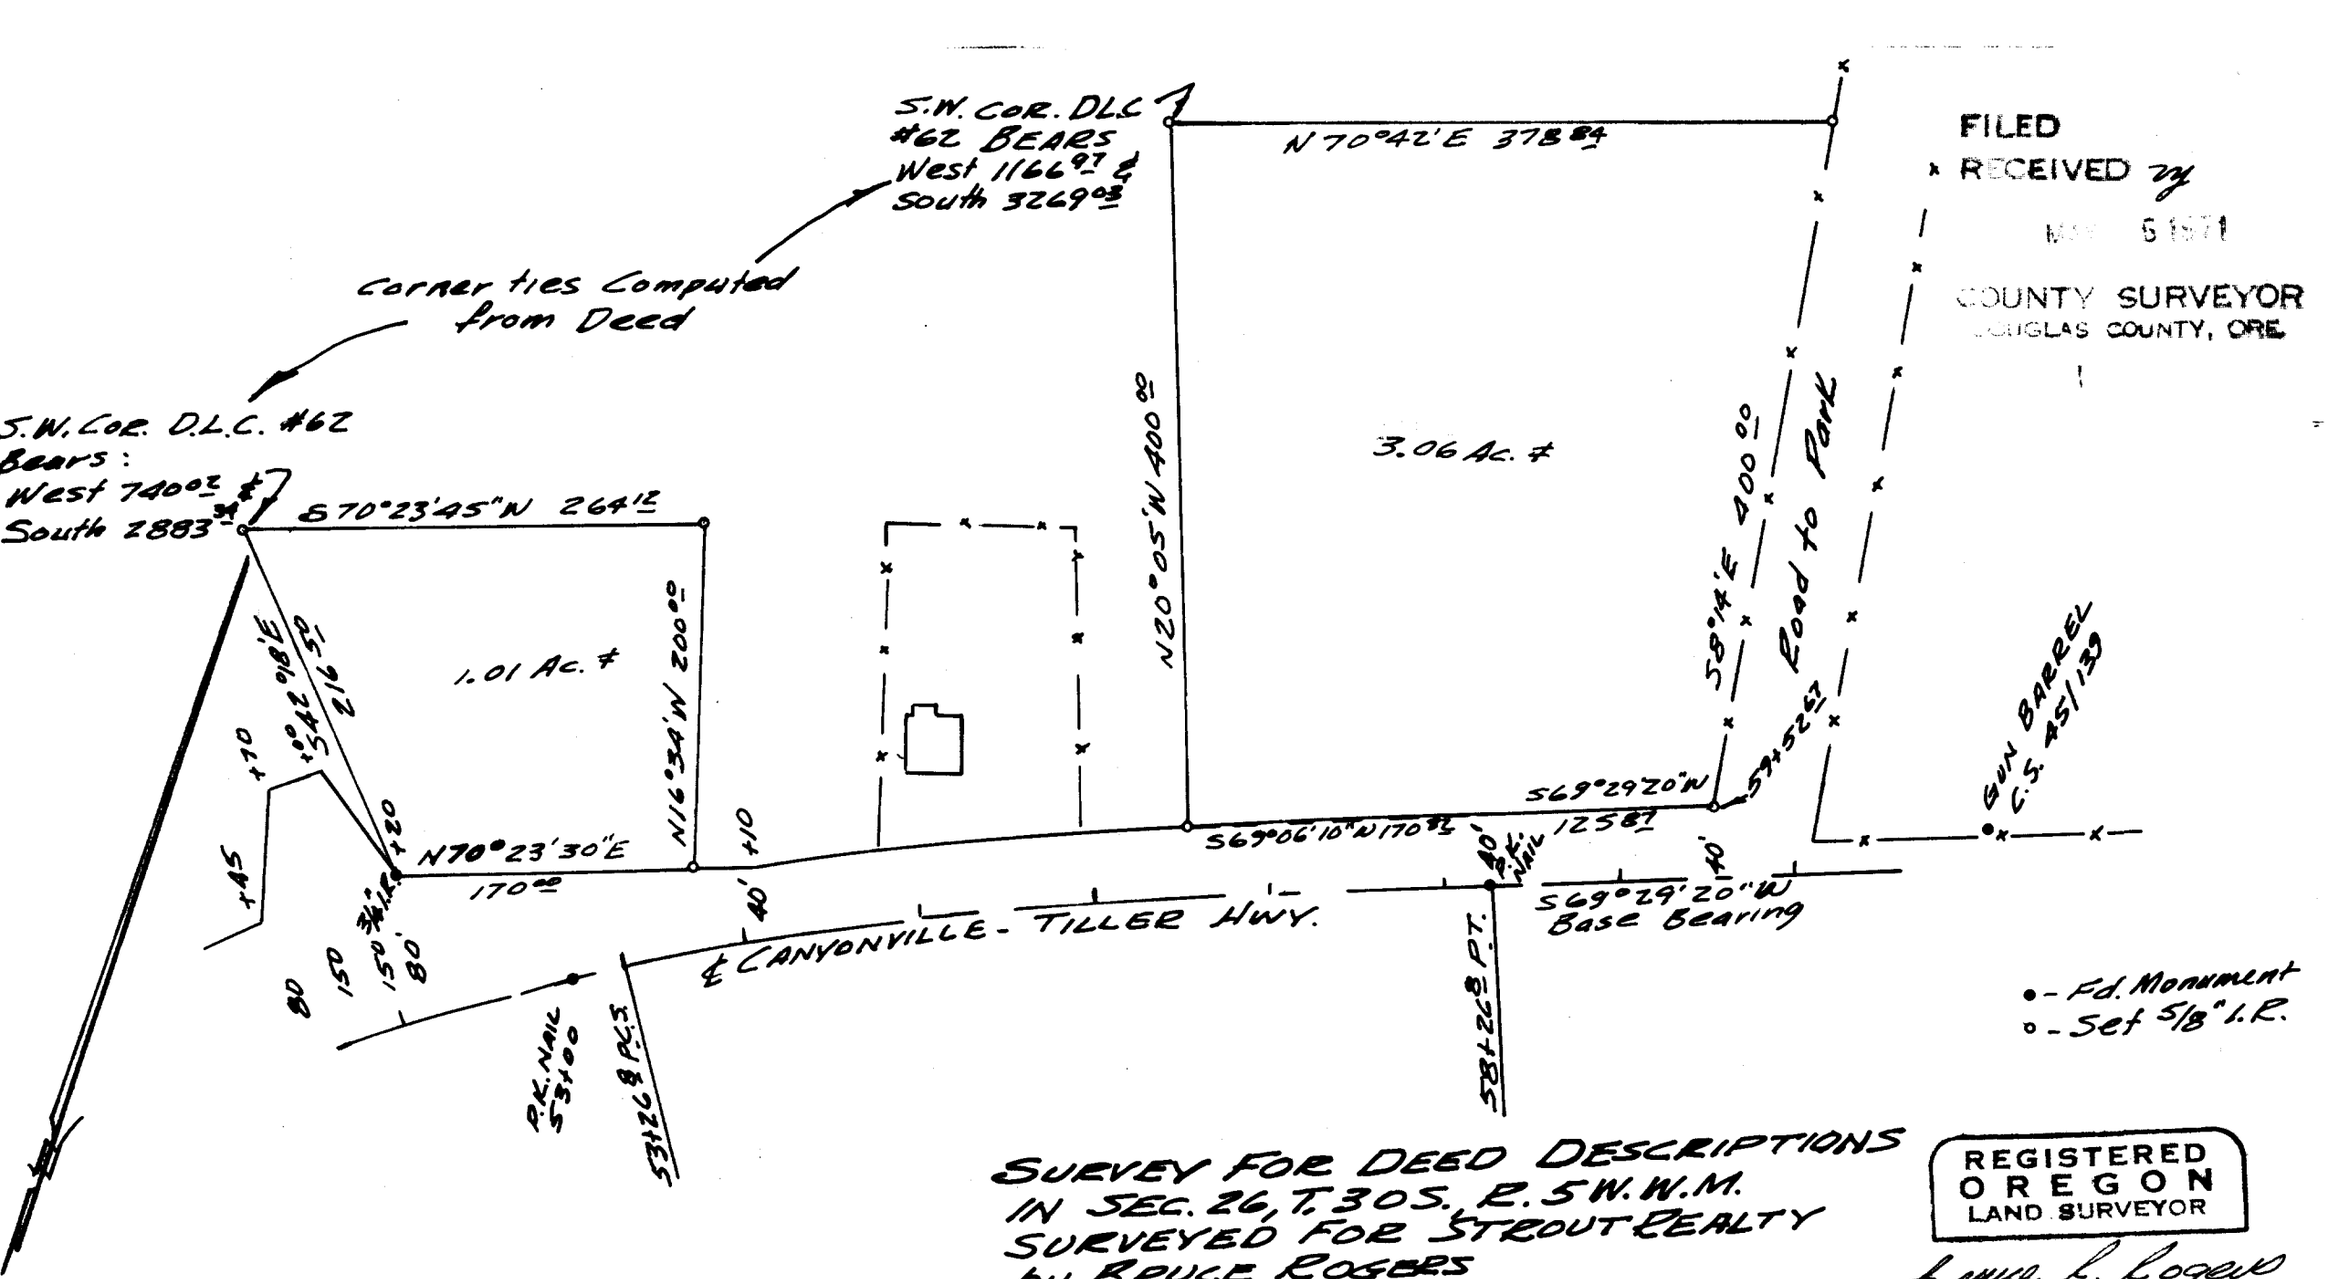

FILED
RECEIVED by
MAY 5 1971
COUNTY SURVEYOR
DOUGLAS COUNTY, ORE.

SURVEY FOR DEED DESCRIPTIONS
IN SEC. 26, T. 30S. R. 5 W. W.M.
SURVEYED FOR STROUT REALTY
by BRUCE ROGERS
MAY, 1971
1" = 100'

REGISTERED
OREGON
LAND SURVEYOR
Bruce R. Rogers
JULY 10, 1964
BRUCE R. ROGERS
660

COUNTY SURVEYORS FILE DATA
DO NOT REMOVE FROM OFFICE

P. No. 55/123-3