FILED 8
RECEIVED 2/9
MAR 18 1974
COUNTY SURVEYOR
DOUGLAS COUNTY, ORE.
mL

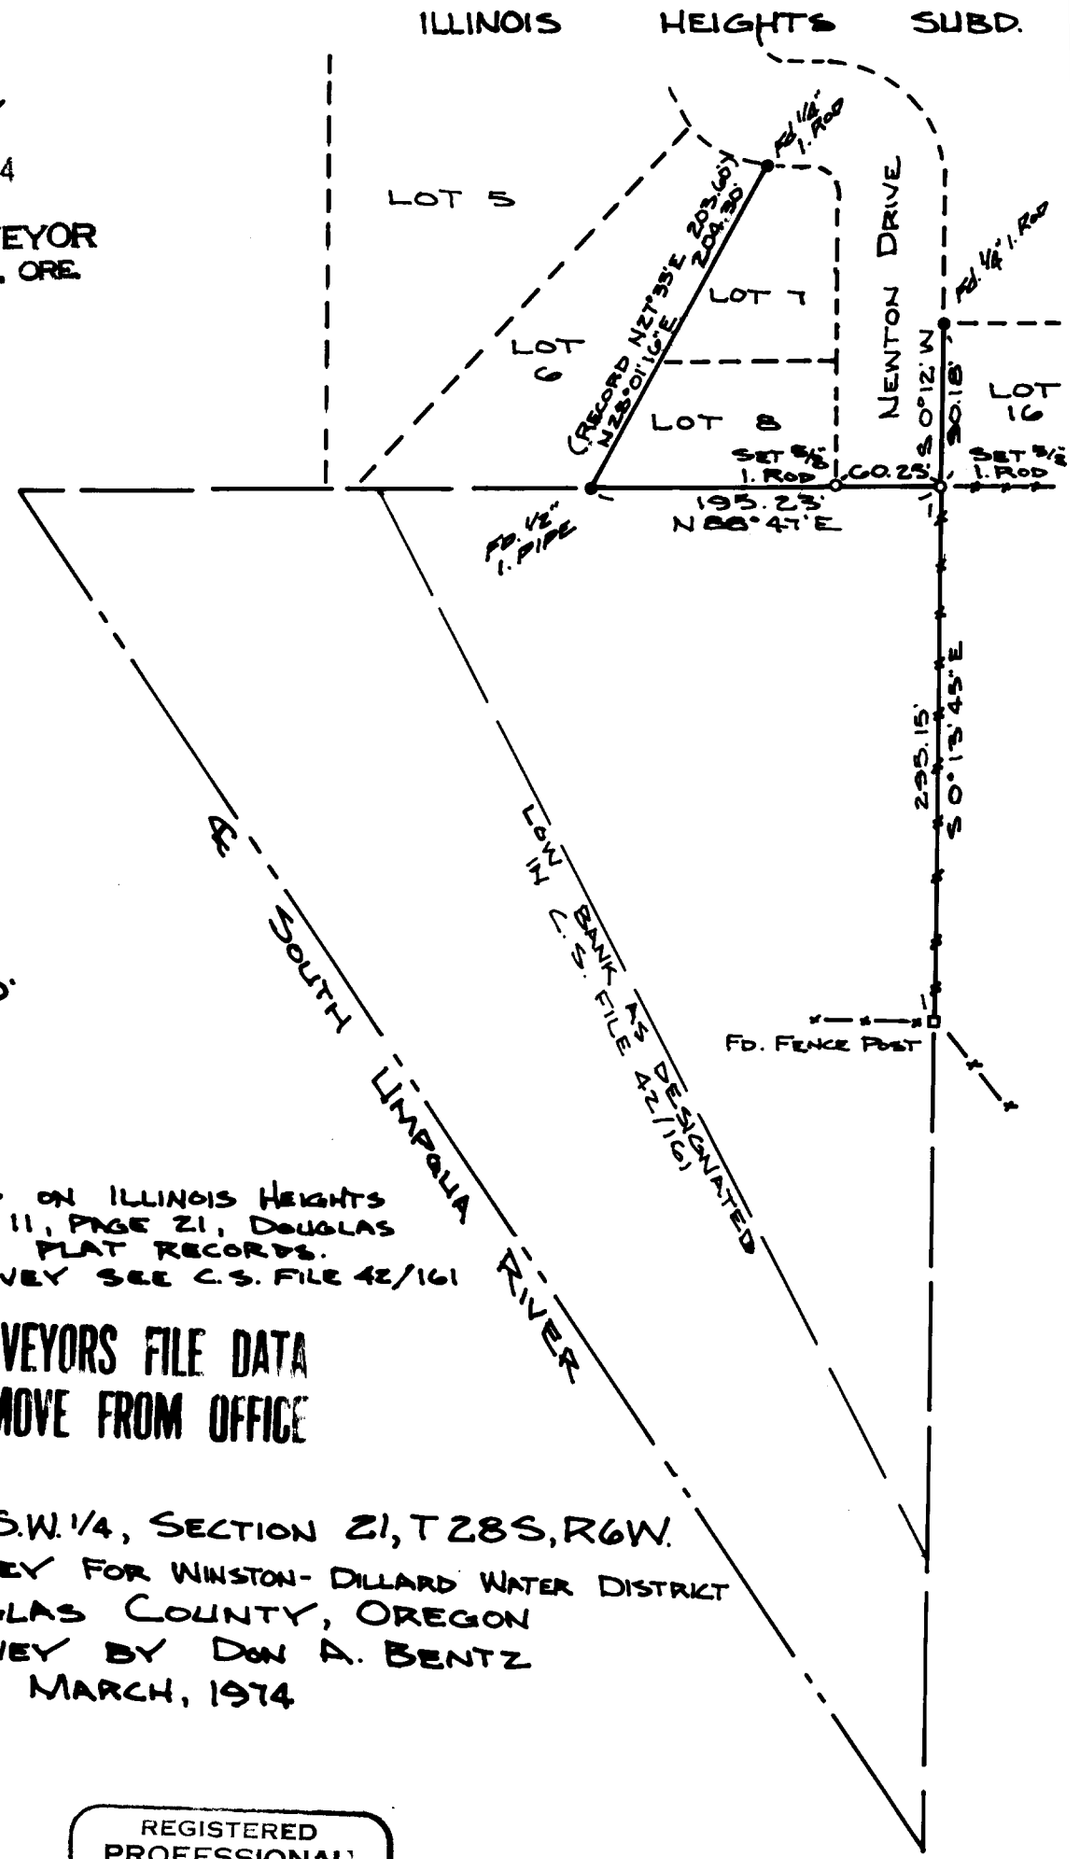

SCALE: 1" = 100'

BEARINGS BASED ON ILLINOIS HEIGHTS SUBDIVISION, VOL. 11, PAGE 21, DOUGLAS COUNTY, OREGON PLAT RECORDS.
FOR RECORD SURVEY SEE C.S. FILE 42/161

COUNTY SURVEYORS FILE DATA
DO NOT REMOVE FROM OFFICE

SURVEY IN S.W. 1/4, SECTION 21, T28S, R6W.
SURVEY FOR WINSTON-DILLARD WATER DISTRICT
DOUGLAS COUNTY, OREGON
SURVEY BY DON A. BENTZ
MARCH, 1974

REGISTERED
PROFESSIONAL
LAND SURVEYOR
OREGON
JULY 12, 1968
DONALD A. BENTZ
839

C. S. File No. 55/327-3