Survey In Section 4, Twp. 22 S., R. 12 W., W.M.
Douglas Co., Oregon

NOTE: This survey is for the purpose of establishing a boundary line agreement. The agreement is to establish an agreed position of the "south line of the NE1/4 SE1/4" of said section 4. Lack of exterior section corner control makes a "true" position of the line nearly impossible to establish.

COUNTY SURVEYORS FILE
DO NOT REMOVE FROM

FILED
RECEIVED
OCT 5 1976
COUNTY SURVEYOR
DOUGLAS COUNTY, ORE.

Scale 1" = 200'
Sept. 29, 1976

LEGEND

Corners Found ◉

Corners Set ○

Basis of Bearing is S. Bdy Purvis Tracts & South Hill subdivision.

Boundary Line Agreement

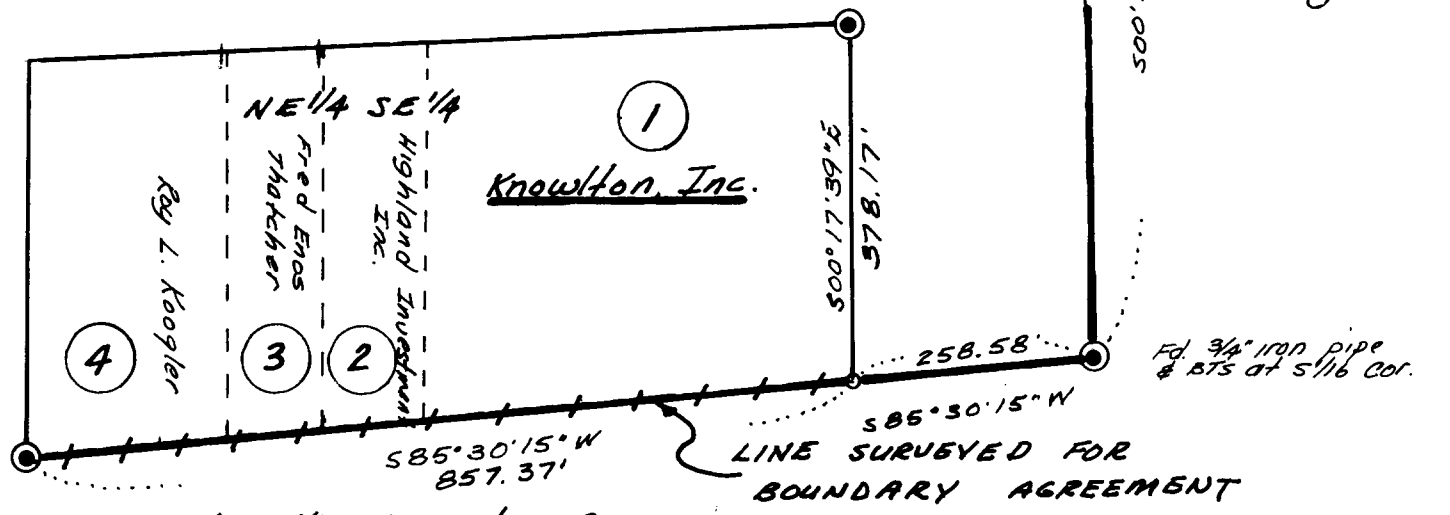

Survey For:
Knowlton, Inc.
Rt 3, Box 42
Reedsport, Ore.

Survey By:
STUNTZNER Engineering & Forestry
Coos Bay, Ore.

REGISTERED PROFESSIONAL ENGINEER 8245 OREGON JULY 12 1968 RONALD E. STUNTZNER

Ronald E. Stuntzner

C. S. File No. 58/53-3