SURVEY FOR DESCRIPTION IN SECTION 7, T.30S. R.5W.W.M.

FOR: ROY CARTE

BY: BAUGHMAN SURVEYING SERVICE

JUNE 1975 SCALE: 1" = 40'

FILED
RECEIVED
JUL 30 1975
COUNTY SURVEYOR
DOUGLAS COUNTY, ORE.

COUNTY SURVEYORS FILE DATA DO NOT REMOVE FROM OFFICE

REGISTERED PROFESSIONAL LAND SURVEYOR
Glenn S. Baughman
OREGON
JULY 14, 1971
GLENN S. BAUGHMAN
536

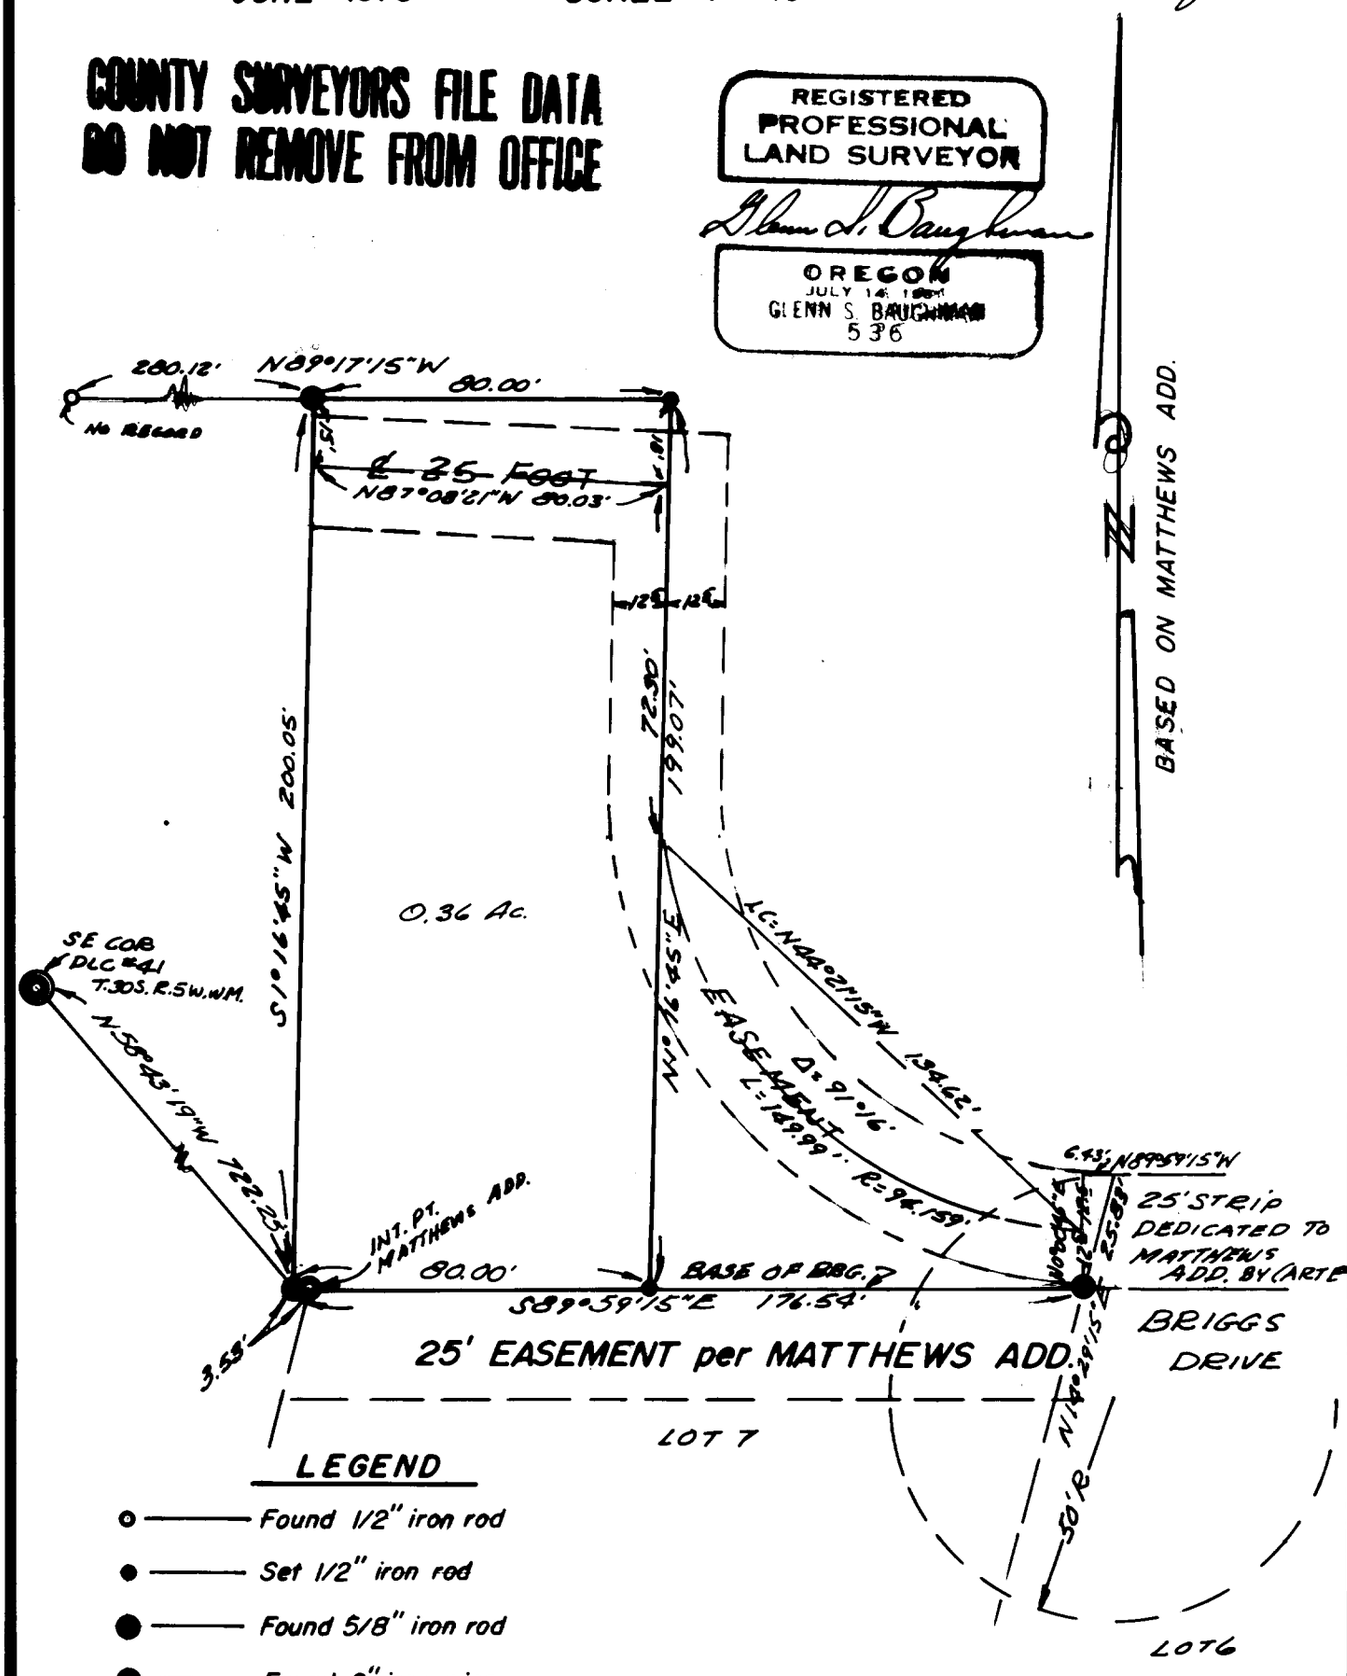

LEGEND

- Found 1/2" iron rod
- Set 1/2" iron rod
- Found 5/8" iron rod
- Found 2" iron pipe
- Brass cap per F.L.I. 5/20/75

Job #35053

C.S. File No. 58/57-1