COUNTY SURVEYORS FILE DATA
DO NOT REMOVE FROM OFFICE

FILED KC
RECEIVED KC
AUG 18 1977
COUNTY SURVEYOR
DOUGLAS COUNTY, ORE.
KC

REGISTERED
OREGON
LAND SURVEYOR
Bruce R. Rogers
JULY 10, 1964
BRUCE R. ROGERS
660

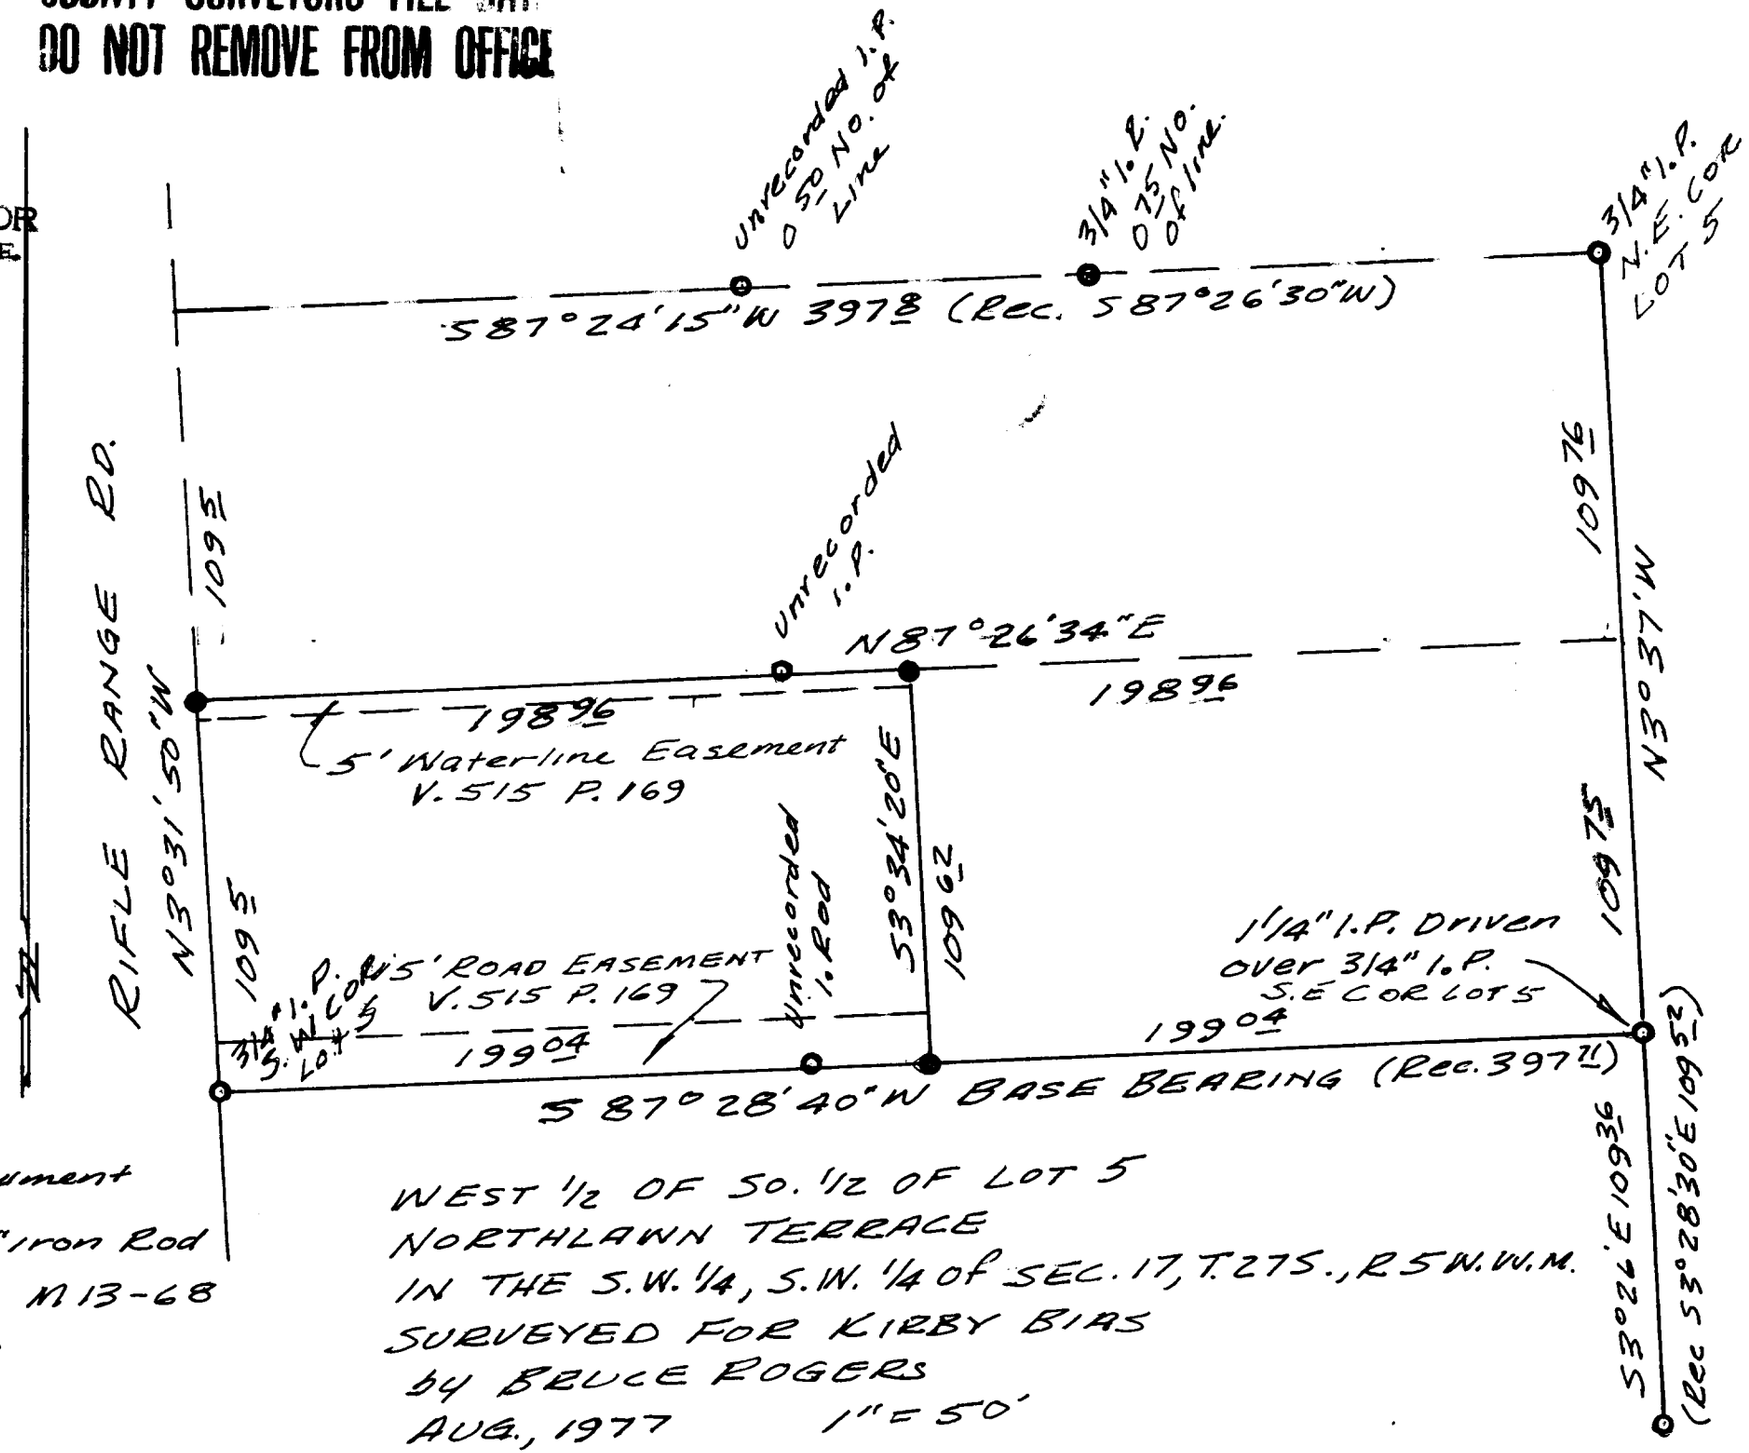

O – Fd Monument

O – Set 1/2" Iron Rod

BASED ON M13-68 & M3-30

WEST 1/2 OF SO. 1/2 OF LOT 5
NORTHLAWN TERRACE
IN THE S.W. 1/4, S.W. 1/4 of SEC. 17, T.27S., R5W.W.M.
SURVEYED FOR KIRBY BIAS
by BRUCE ROGERS
AUG., 1977 1" = 50'

C. S. File No. 58/69-5