SURVEY OF LOTS 3, 4, 5, & 6, BLOCK 10, BROWNS ADDITION
CITY OF OAKLAND, SEC. 4, T25S, R5W, W.M.

SURVEY FOR HOLLAND HUTCHINGS
SURVEY BY BHW ENG. & SURVEYING, INC.
MARCH, 1977 SCALE: 1" = 100'

o — SET 5/8" IRON ROD
• — FD. MONUMENT
FOR BASE BEARING & RECORD MEASUREMENTS SEE "RM 2-59"

REGISTERED PROFESSIONAL LAND SURVEYOR
Romanso E. Ware
OREGON NOV. 16, 1973 ROMANSO E. WARE 1005

COUNTY SURVEYORS FILE DATA
DO NOT REMOVE FROM OFFICE

FILED
RECEIVED
APR 7 1977
COUNTY SURVEYOR
DOUGLAS COUNTY, ORE.

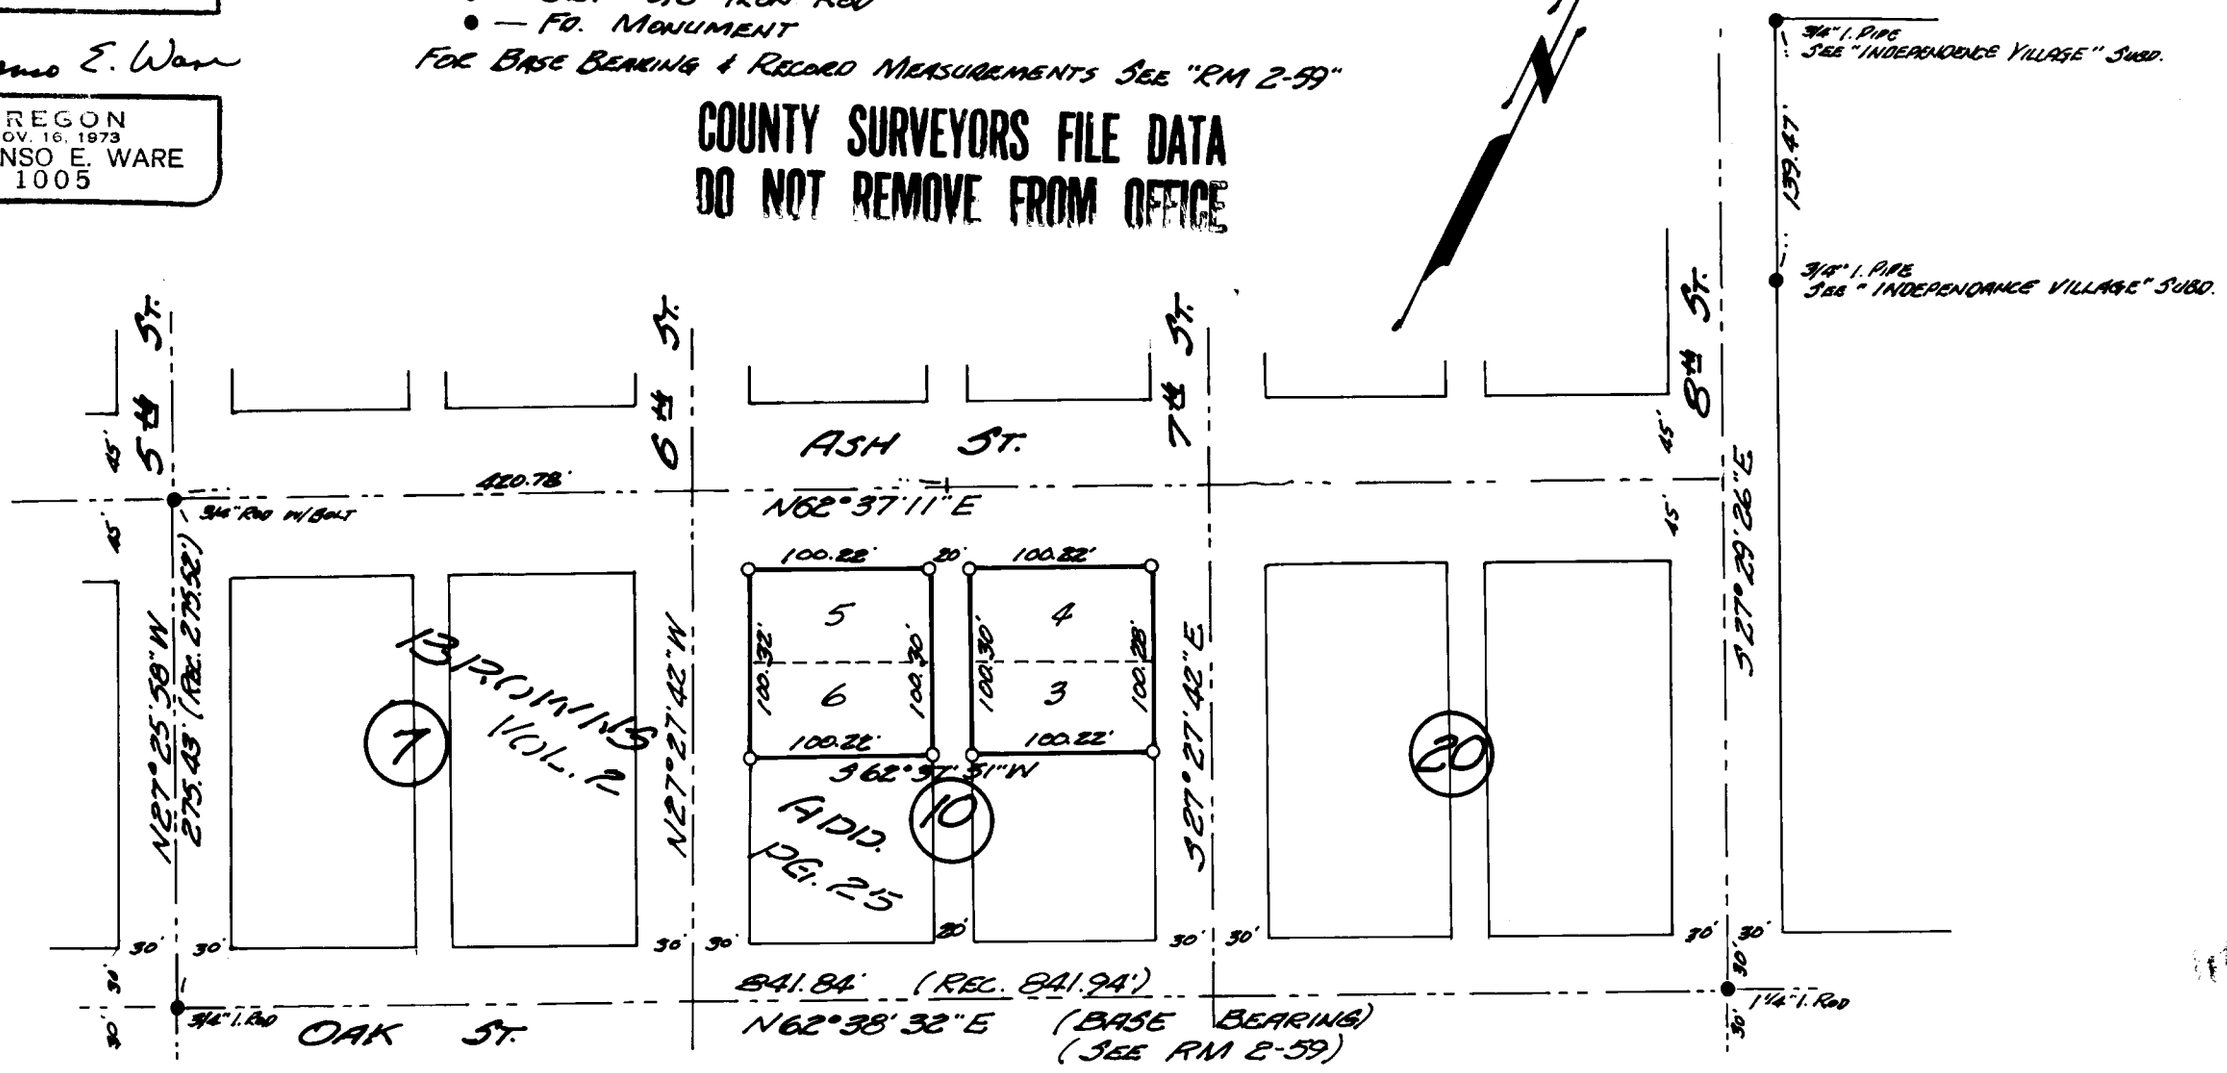

C.S. File No. 58/133-6