U.S. File No. 58/142

SURVEY FOR DESCRIPTION IN SECTION 8, T.29S. R.7W.W.M.

FOR: KEITH HUSEN
BY: C & G ENG, INC.

APRIL 1977 SCALE: 1" = 200'

FILED
RECEIVED
MAY 16 1977
COUNTY SURVEYOR
DOUGLAS COUNTY, ORE.

COUNTY SURVEYORS FILE DATA
DO NOT REMOVE FROM OFFICE

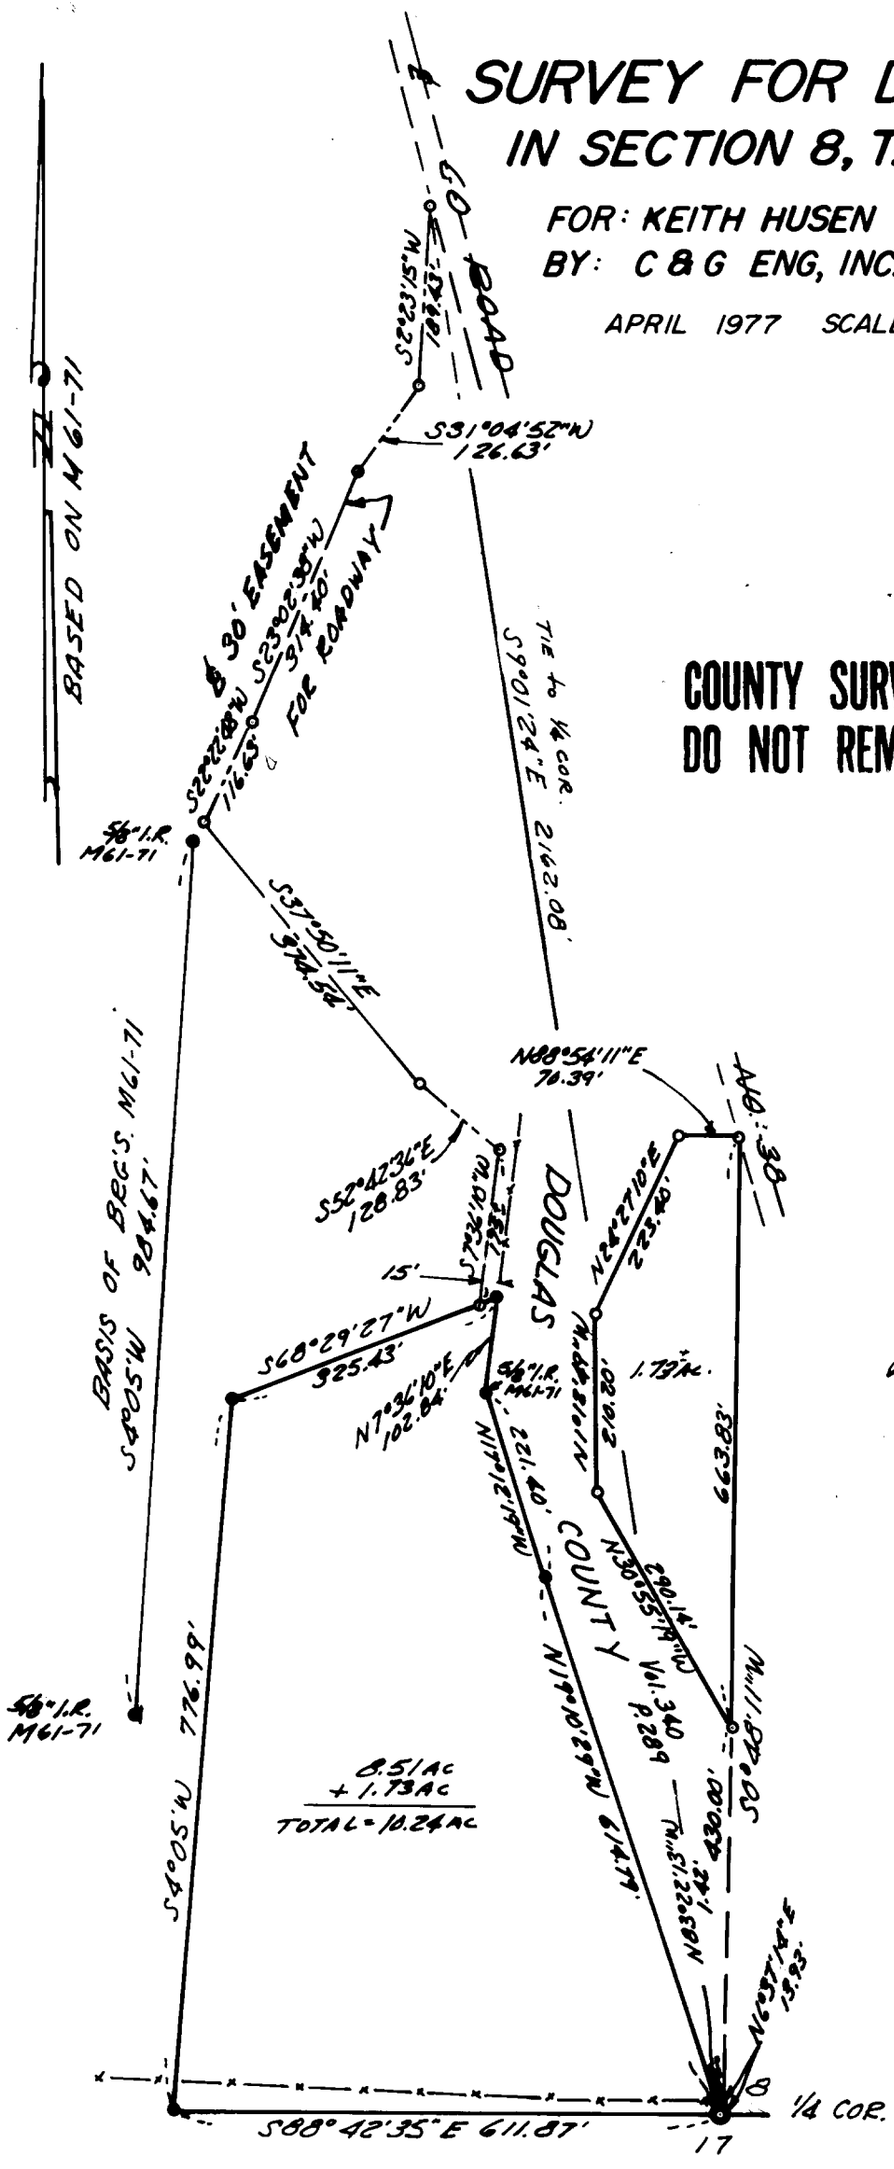

REGISTERED PROFESSIONAL LAND SURVEYOR
Glenn S. Baughman
OREGON
JULY 14, 1981
GLENN S. BAUGHMAN
536

LEGEND

- ○ —— Not found or set
- ● —— Set 5/8" iron rod, or as noted
- ◉ —— Found Brass cap

6140.0000-34

U.S. File No. 58/142-1