SURVEY FOR DEED DESCRIPTION IN SECTION 3, T27S, R3W, W.M.

SURVEY FOR ROBERTA GRIMES

SURVEY BY BHW ENG. & SURVEYING, INC.

MAY, 1978 SCALE: 1" = 200'

NOTES: THIS SURVEY PER DOUGLAS COUNTY HEARINGS OFFICER'S FINDINGS OF FACT SUBMITTED JUNE 7, 1976.

BASIS OF BEARINGS PER SOLAR OBSERVATION TAKEN MAY 5, 1978.

FILED ✓

RECEIVED ✓

MAY 11 1978

COUNTY SURVEYOR
DOUGLAS COUNTY, ORE.

COUNTY SURVEYORS FILE DATA
DO NOT REMOVE FROM OFFICE

REGISTERED PROFESSIONAL LAND SURVEYOR

Romanso E. Ware

OREGON
NOV. 16, 1973
ROMANSO E. WARE
1005

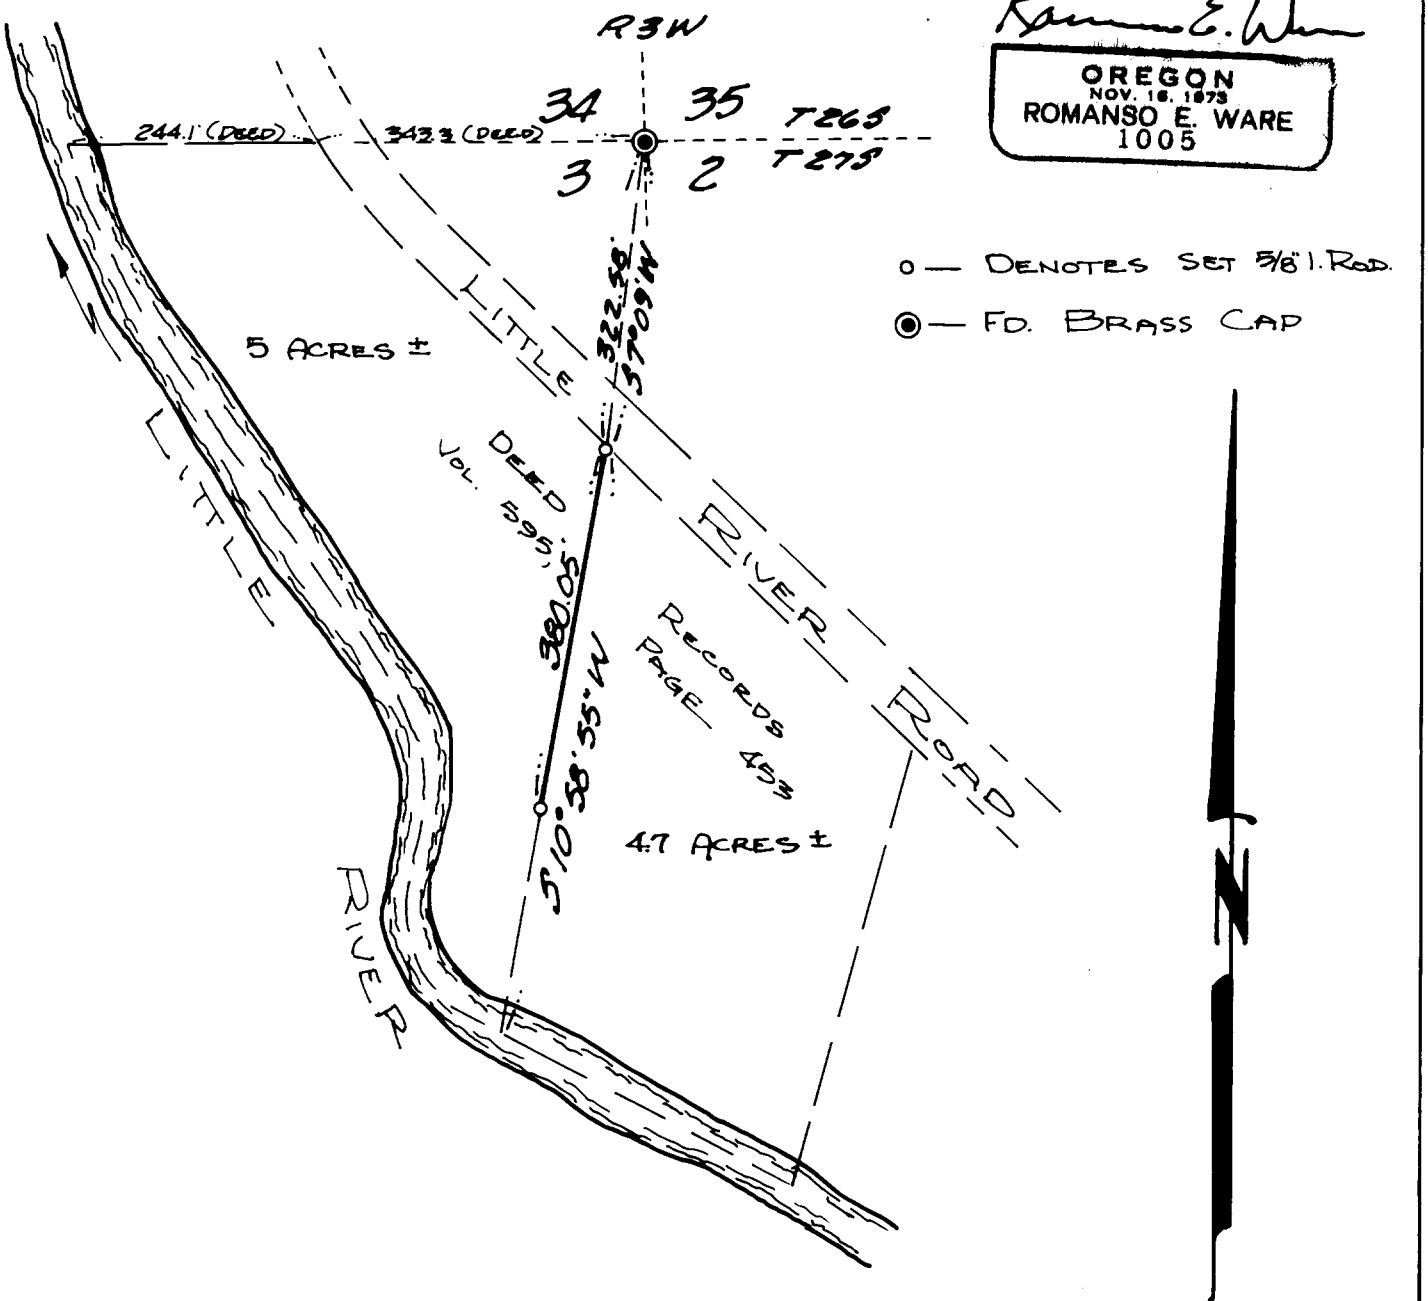

C. S. File No. 58/1169-1