NE of NW ¼

#6

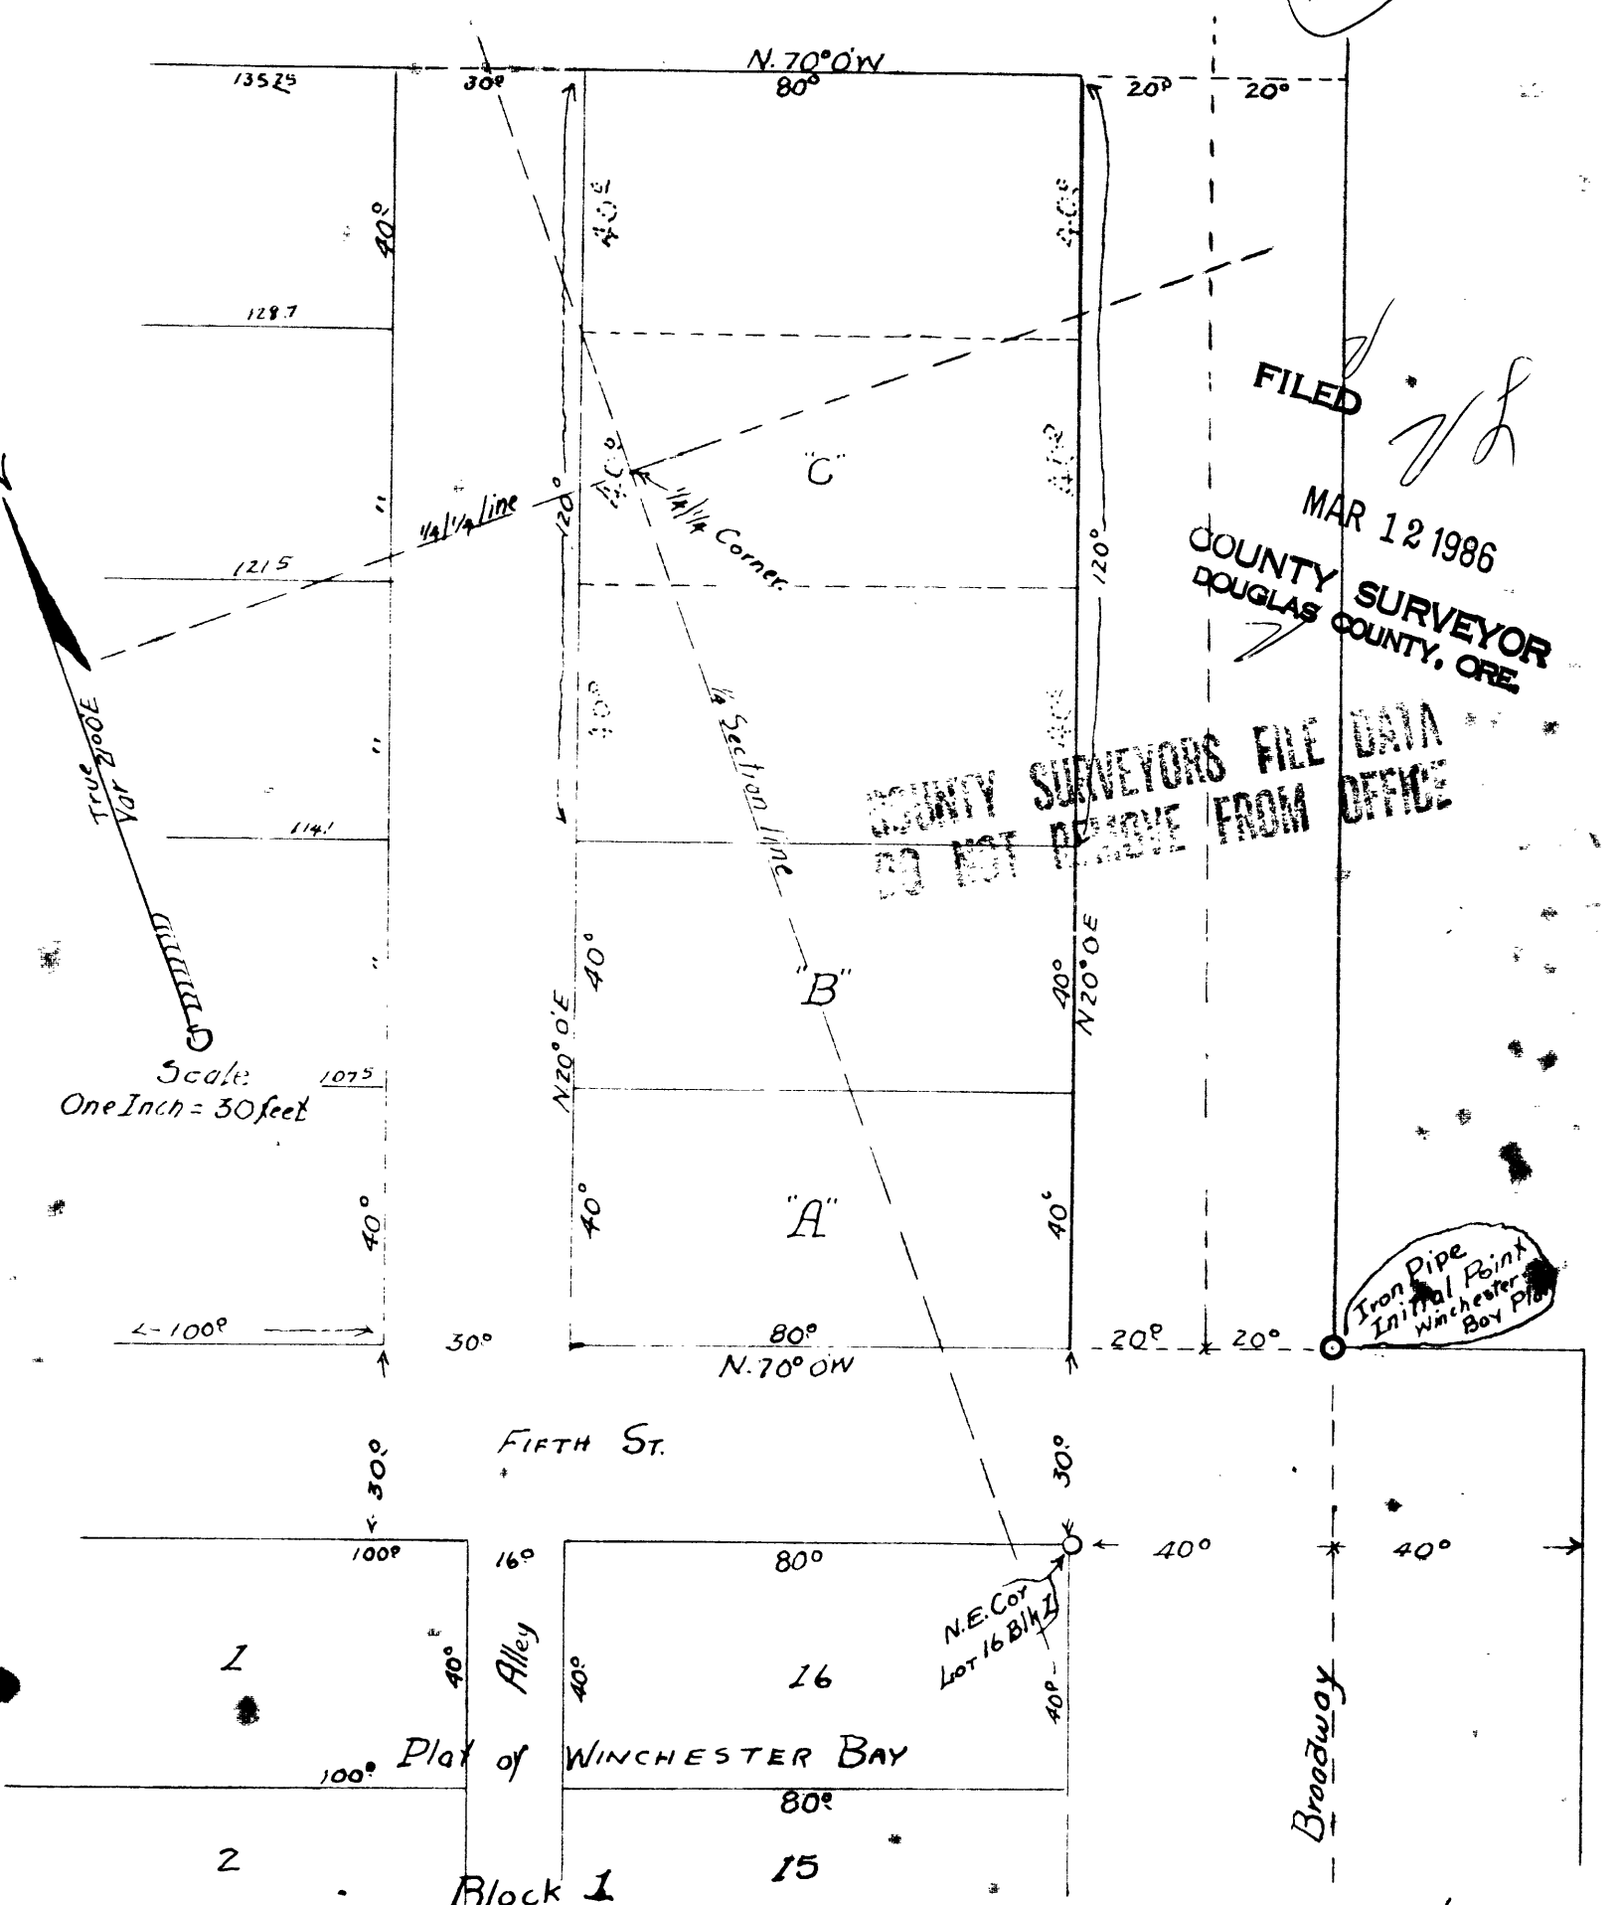

FILED
MAR 12 1986
COUNTY SURVEYOR
DOUGLAS COUNTY, ORE.

COUNTY SURVEYORS FILE DATA
DO NOT REMOVE FROM OFFICE

B-106

C.S. File No. 62/35-6