COUNTY SURVEYORS FILE DATA
DO NOT REMOVE FROM OFFICE

ADJUSTMENT OF COMMON BOUNDARY LINE SURVEY

FILED
DEC 17 1990
COUNTY SURVEYOR
DOUGLAS COUNTY, ORE.

PREPARED FOR:
CHARLES SHIRTCLIFF
P.O. BOX 1256
MYRTLE CREEK, OR. 97457

PREPARED BY:
RAYMOND F. BROWN
P.L.S. 2391
P.O. BOX 539
CANYONVILLE, OR. 97417
PHONE: (503) 839-6185

REGISTERED PROFESSIONAL LAND SURVEYOR
Raymond F. Brown
OREGON
JULY 26, 1989
RAYMOND F. BROWN
2391

BEARINGS BASED ON THE SOUTHEASTERLY LOT LINE OF LOT 2, BLOCK 3, TRASK ACRES (VOL.16, PAGE 8).

NOV. 9, 1990
SCALE: 1" = 100'

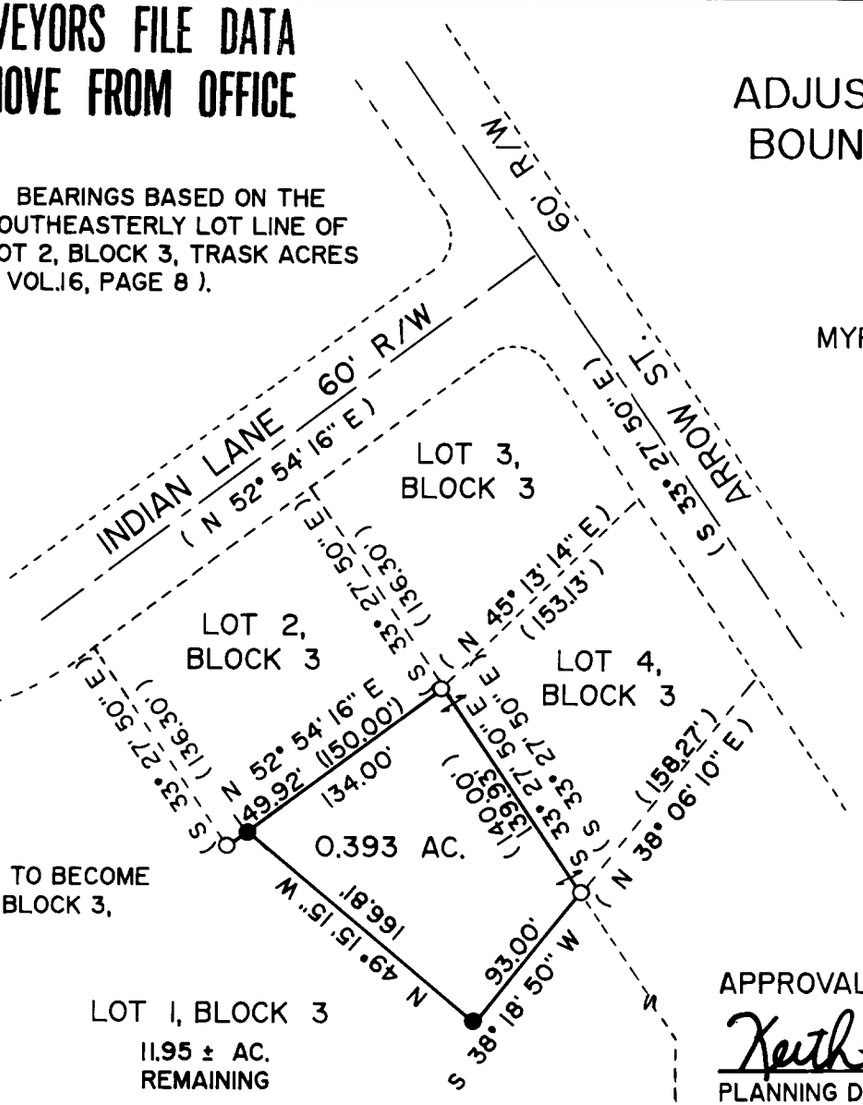

NOTE:
AREA SHOWN, TO BECOME PART OF LOT 4, BLOCK 3, TRASK ACRES.

LEGEND:

- ○ FD. 5/8" IRON ROD AS PER VOL. 16, PAGE 8.
- ● SET 5/8" X 30" IRON ROD WITH PLASTIC CAP ATTACHED, MKD. " R. BROWN, PLS 2391 ".
- ( ) RECORD AS PER VOL. 16, PAGE 8.

Located in the
S.W. 1/4, SECTION 5,
TOWNSHIP 30 SOUTH, RANGE 5 WEST,
WILLAMETTE MERIDIAN, DOUGLAS COUNTY, OR.
PART OF LOT 1, BLOCK 3, TRASK ACRES

APPROVAL:
Keith L. Cubic
PLANNING DIRECTOR

12/13/90
DATE

NARRATIVE:

PURPOSE OF THE SURVEY WAS TO SHOW THE ADJUSTMENT OF COMMON BOUNDARY LINE BETWEEN LOT 1 AND LOT 4, BLOCK 3, TRASK ACRES. FIELD INVESTIGATION LOCATED THE SAID FOUND CORNERS. CONTROL FOR THE SURVEY WAS THE EXISTING LOT LINES SHOWN. THE SOUTHEASTERLY LOT LINE TO LOT 2, BLOCK 3, TRASK ACRES (VOL. 16, PAGE 8) WAS USED AS " BASIS OF BEARING ".

C.S. File No. 63/121-3