C.S. File No. 63/131-4

COUNTY SURVEYORS FILE DATA
DO NOT REMOVE FROM OFFICE

MAY 1995

SCALE: 1" = 50'

FILED

Date: 7-25-95 By: JP

This survey consists of:

Map: C.S. 63/131-4

Narrative: _____

Corner Rpt: _____

DOUGLAS COUNTY SURVEYOR

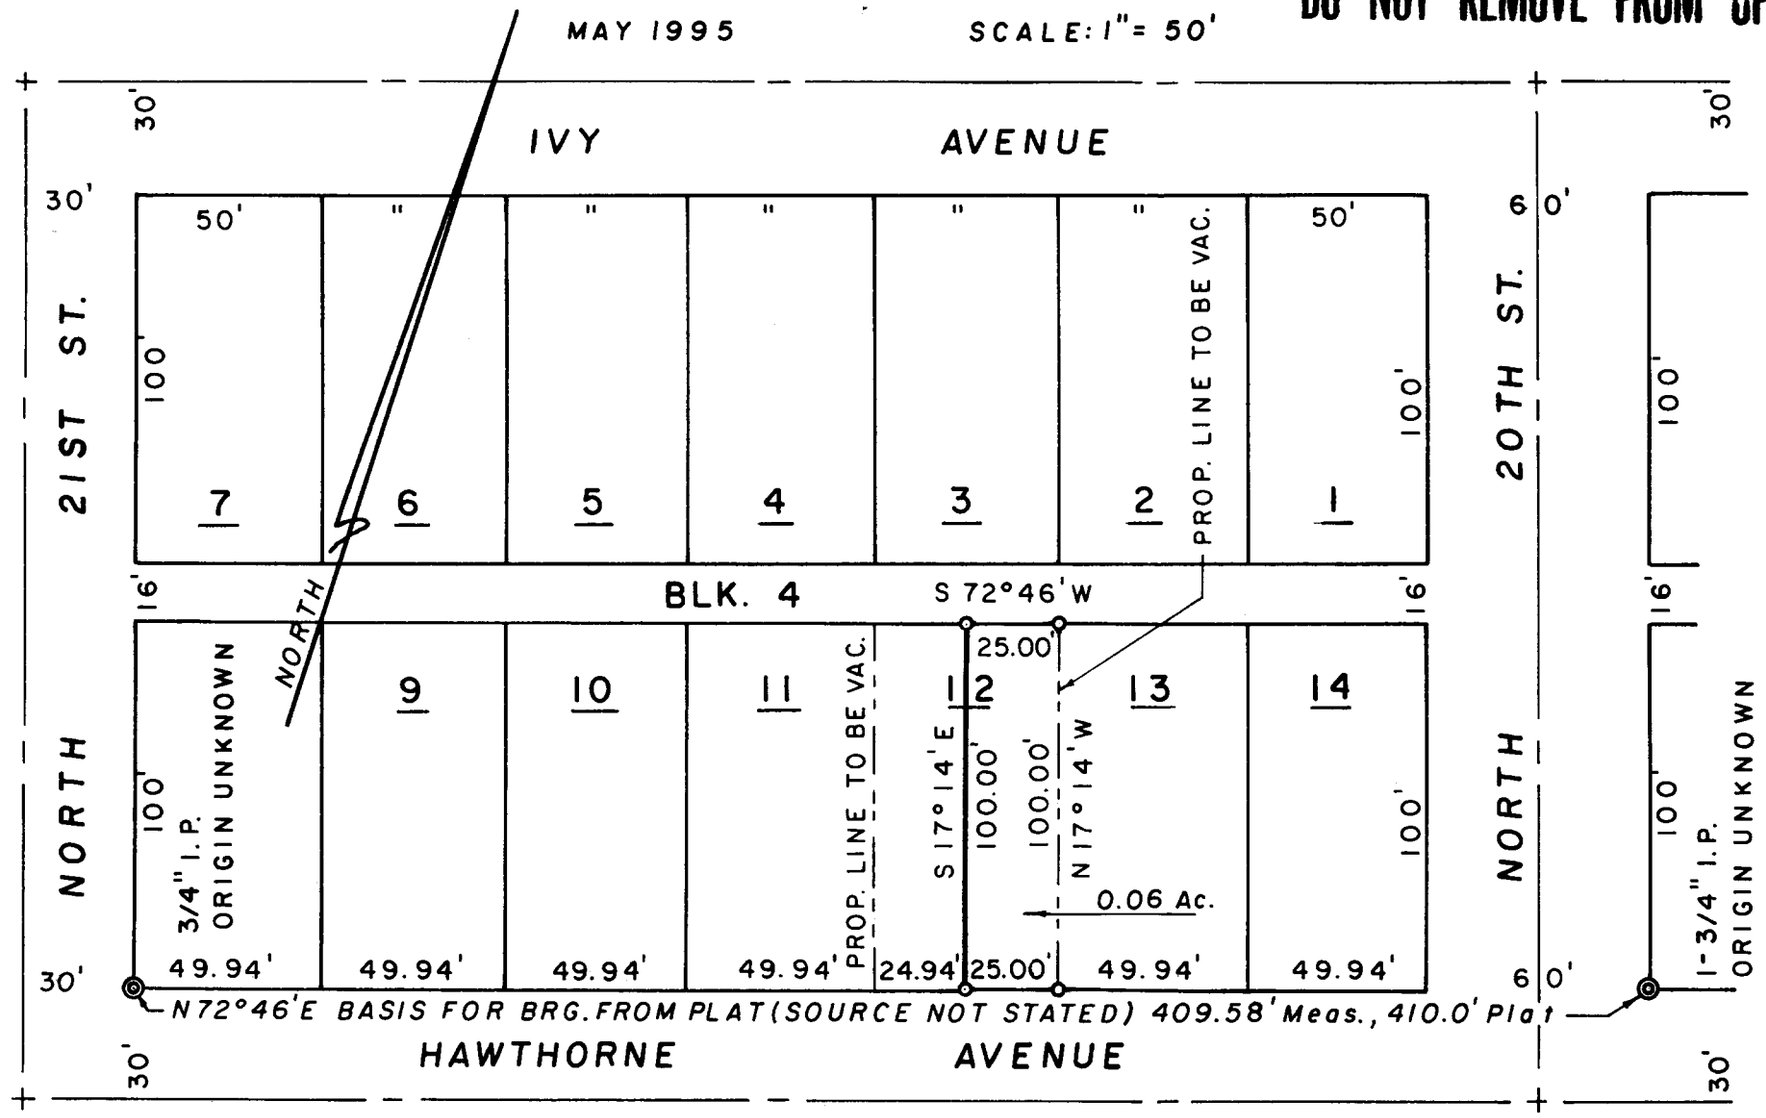

REGISTERED PROFESSIONAL LAND SURVEYOR

OREGON MAY 14, 1982 RICHARD J. HINTZ

Exp. 6/30/95

Richard J. Hintz

1890 N. 14th ST.

COOS BAY, OR.

THE PURPOSE OF THIS SURVEY WAS TO MONUMENT THE OUTLINED PARCEL, AND TO PREPARE A DESCRIPTION. THE FOUND MONUMENTS ALONG THE NORTH LINE OF HAWTHORNE AVENUE WERE USED FOR THE BASIS FOR BEARING AND THE BASIS FOR THE SURVEY. PLAT BEARINGS AND DISTANCES WERE USED, EXCEPT FOR THE PROPORTIONMENT ALONG HAWTHORNE AVENUE.

Valerie Smart 7-19-95

REEDSPORT COMMUNITY PLANNING DIR.

PROPERTY LINE ADJUSTMENT FOR CODY TAYLOR

PORTION OF LOT 12, BLK. 4; REEDSPORT Vol. 3, Pg. 32

SW1/4 SW1/4, SECTION 34, T21S, R12W, W.M.

MONUMENTS FOUND ◎

SET 5/8 x 30" I.R.'S / PLASTIC CAPS ○

STAMPED: R. J. HINTZ PLS 497

C.S. File No. 63/131-4