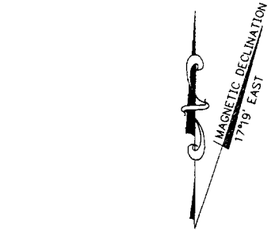

GRAPHIC SCALE

10 0 5 10 20 40

(IN FEET)
1 inch = 10 ft.

C.S. File No. 65/32-6A

PROPOSED NEXTEL 60.00 x 65.00 COMMUNICATIONS SITE

PROPOSED TOWER LOCATION
LAT 42-54-09.5 NAD 83
LON 123-17-05.7
LAT 42-54-10.1 NAD 27
LON 123-17-01.5
ELEVATION = 3356.8

N 76°49'00" E 65.00'
S 13°11'00" E 60.00'
S 76°49'00" W 65.00'
N 13°11'00" W 60.00'
S 79°26'41" W 120.15'
S 79°26'41" W 115.52'
S 79°26'41" W 109.35'
4' UTILITY EASEMENT
12' ACCESS EASEMENT
NORTH
TRUE

36" FIR
30" FIR
18" FIR
20" FIR
10" FIR
14" FIR
30" FIR
40" FIR
HEIGHT = 108'±
2- 30" FIRS
HEIGHT = 83'±
SOIL BORING
LEASE COR. BEARS N69°42'05" E 616.61' FROM THE S 1/16 COR. SECS. 3 AND 4
RANCELL BUILDING
GRAVEL
FENCE
3350 3351 3352 3353 3354 3355 3360 3365 3370

REGISTERED PROFESSIONAL LAND SURVEYOR
Richard D Bath
OREGON
JULY 30, 1976
RICHARD D. BATH
No. 1069
RENEWS 12/31/97

SITE LOCATION

THE SITE IS LOCATED IN THE NW 1/4 OF THE SW 1/4 OF SEC. 3, T31S, R5W, WM DOUGLAS COUNTY, OREGON

BENCH MARK DATA:

ELEVATIONS ARE BASED UPON BM L-747
ELEVATION = 789.05' NAVD 88
CONSTRUCTION TBM IS THE TOP OF THE REBAR & CAP LOCATED AT THE SOUTHWEST CORNER OF THE PROPOSED SITE.
ELEVATION = 3361.22'

LEGEND:

- △ = PROPOSED ANTENNA LOCATION
- • = SET NAIL 60d (10' OFFSET)
- □ = SET HUB & TACK (10' OFFSET) U.N.O.
- ● = SET REBAR & ORANGE HARDEY ENGR. CAP
- ◉ = FOUND EXISTING SURVEY MONUMENTS
- = BENCH MARK
- = POWER POLE/ GUY POLE

FILE: CANYON/376-06-97

REV.	DATE	DESCRIPTION	ENG.

NO.	NOTE:
1	

FILED

Date: 8/11/2000 By: JP
This survey consists of:
Map: CS 65/32-6A
Narrative: ____
Corner Rpt: ____

DOUGLAS COUNTY SURVEYOR

CORD
COMMUNICATIONS, INC.
2277 Fair Oaks Blvd, Ste 450
Sacramento, CA 95825
916-927-0642
916-927-2176 fax

HARDEY ENGINEERING & ASSOCIATES, INC.
1600 SKY PARK DRIVE SUITE E
PO BOX 1625
MEDFORD, OREGON 97501-0124
PHONE: (541) 772-6880
FAX (541) 772-9573
EMAIL: hardey@wave.net
HEA

NEXTEL West Corp.

CANYON CREEK/CANYON MT
TELECOMMUNICATIONS SITE
OR 0078-B
CANYONVILLE, OREGON C1

C.S. File No. 65/32-6B

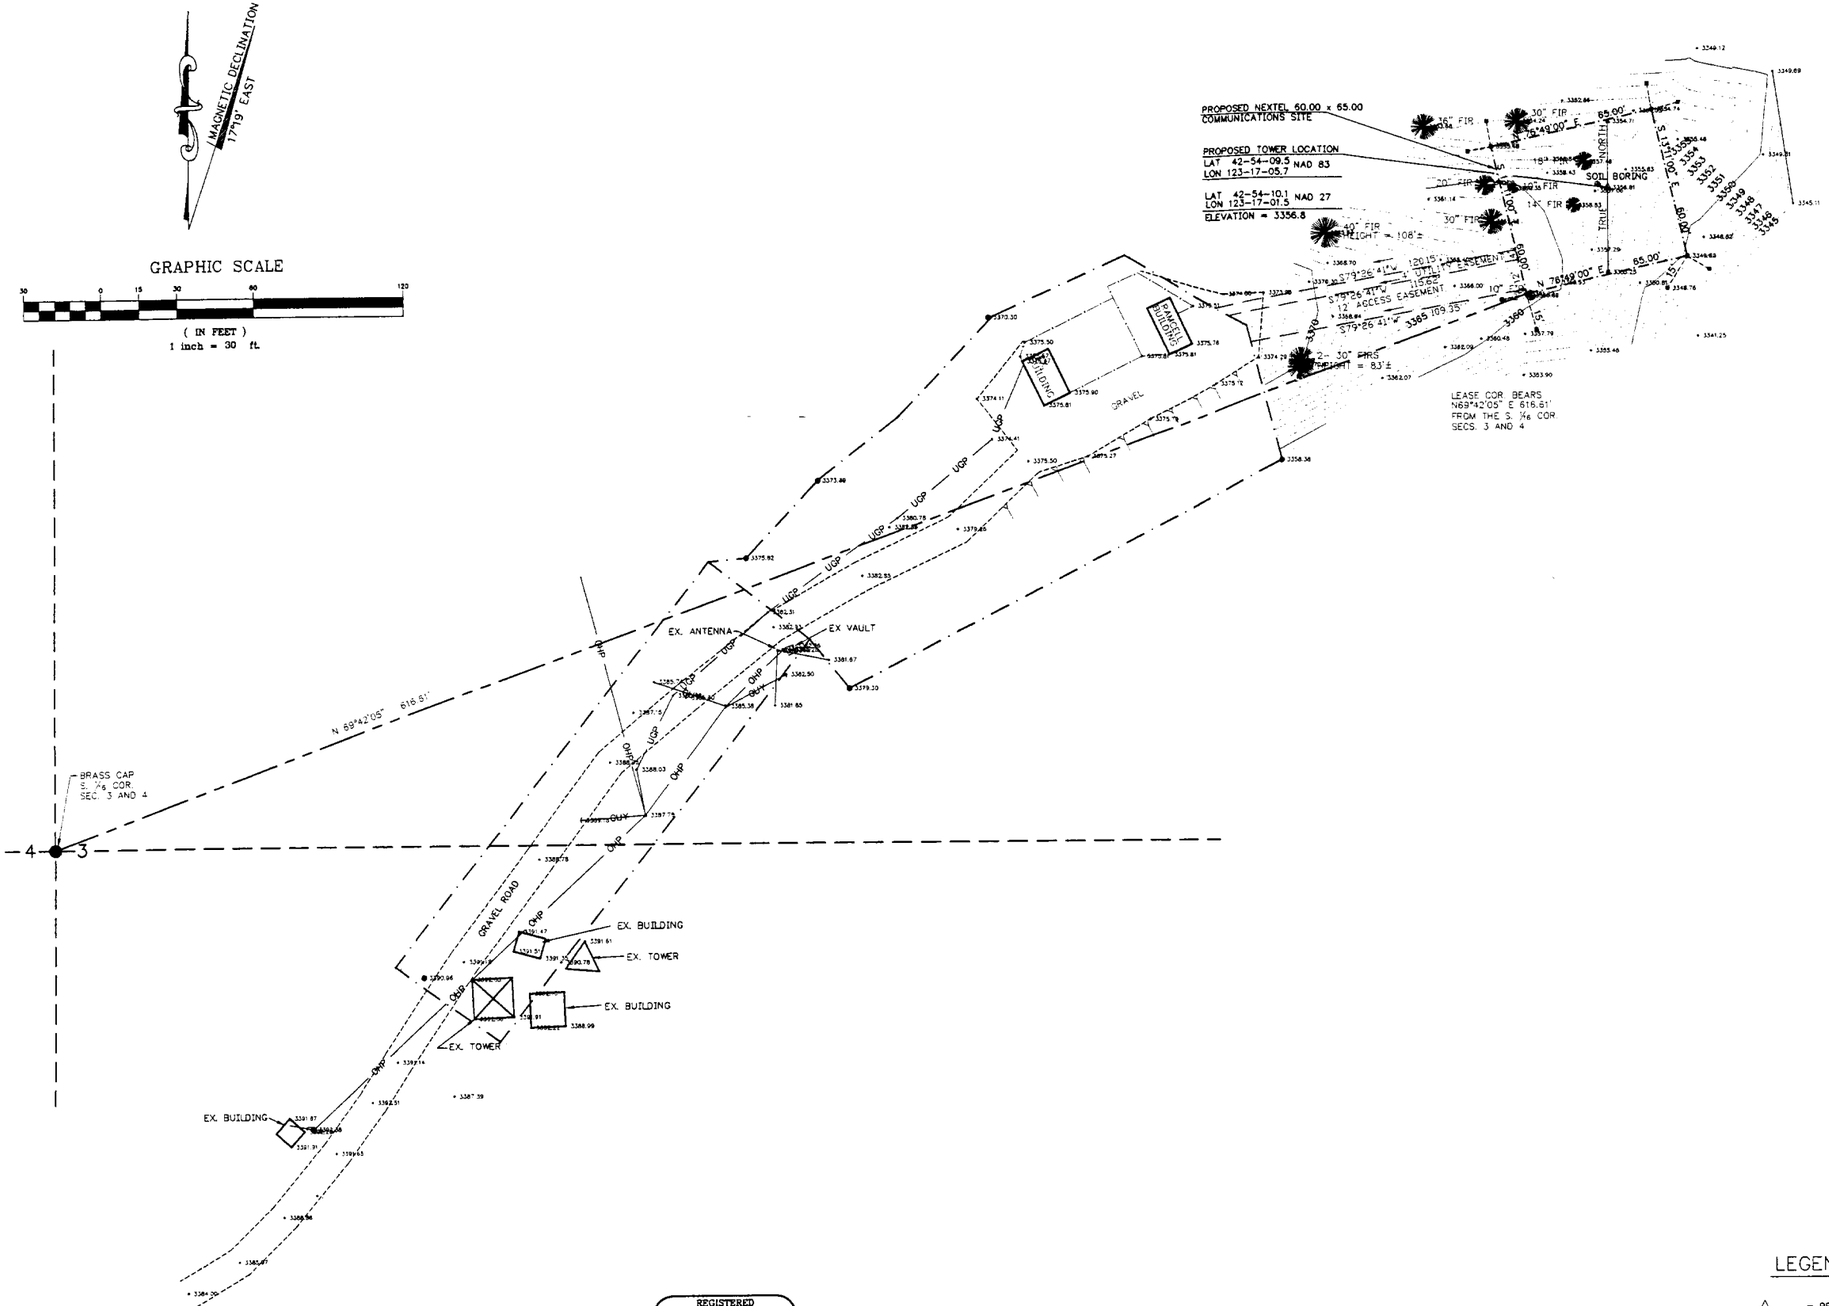

REGISTERED
PROFESSIONAL
LAND SURVEYOR
Richard L. Batt
OREGON
JULY 30, 1976
RICHARD L. BATT
No. 1069
RENEWS 12/31/97

SITE LOCATION

THE SITE IS LOCATED IN THE NW 1/4 OF THE SW 1/4 OF SEC. 3, T31S, R5W, WM DOUGLAS COUNTY, OREGON

BENCH MARK DATA:

ELEVATIONS ARE BASED UPON BM L-747
ELEVATION = 789.05' NAVD 88
CONSTRUCTION TBM IS THE TOP OF THE REBAR & CAP LOCATED AT THE SOUTHWEST CORNER OF THE PROPOSED SITE.
ELEVATION = 3361.22'

LEGEND:

- △ = PROPOSED ANTENNA LOCATION
- • = SET NAIL 60d (10' OFFSET)
- □ = SET HUB & TACK (10' OFFSET) U.N.O.
- ● = SET REBAR & ORANGE HARDEY ENGR. CAP
- ◉ = FOUND EXISTING SURVEY MONUMENTS
- = BENCH MARK
- = POWER POLE/ GUY POLE

FILE: CANYON/376-06-97

REV.	DATE	DESCRIPTION	ENG.

NO.	NOTE:
1	

FILED

Date: 8-11-2000 By: JP
This survey consists of:
Map: CS 65/32-6B
Narrative:
Corner Rpt:

DOUGLAS COUNTY
SURVEYOR

CORD
COMMUNICATIONS, INC.
2277 Fair Oaks Blvd, Ste 450
Sacramento, CA 95825
916-927-0642
916-927-2176 fax

HARDEY ENGINEERING & ASSOCIATES, INC.
1600 SKY PARK DRIVE SUITE E
PO BOX 1625
MEDFORD, OREGON 97501-0124
PHONE: (541) 772-6880
FAX (541) 772-9573
EMAIL: hardey@wave.net

NEXTEL
West Corp.

CANYON CREEK/CANYON MT
TELECOMMUNICATIONS SITE
OR 0078-B
CANYONVILLE, OREGON C2