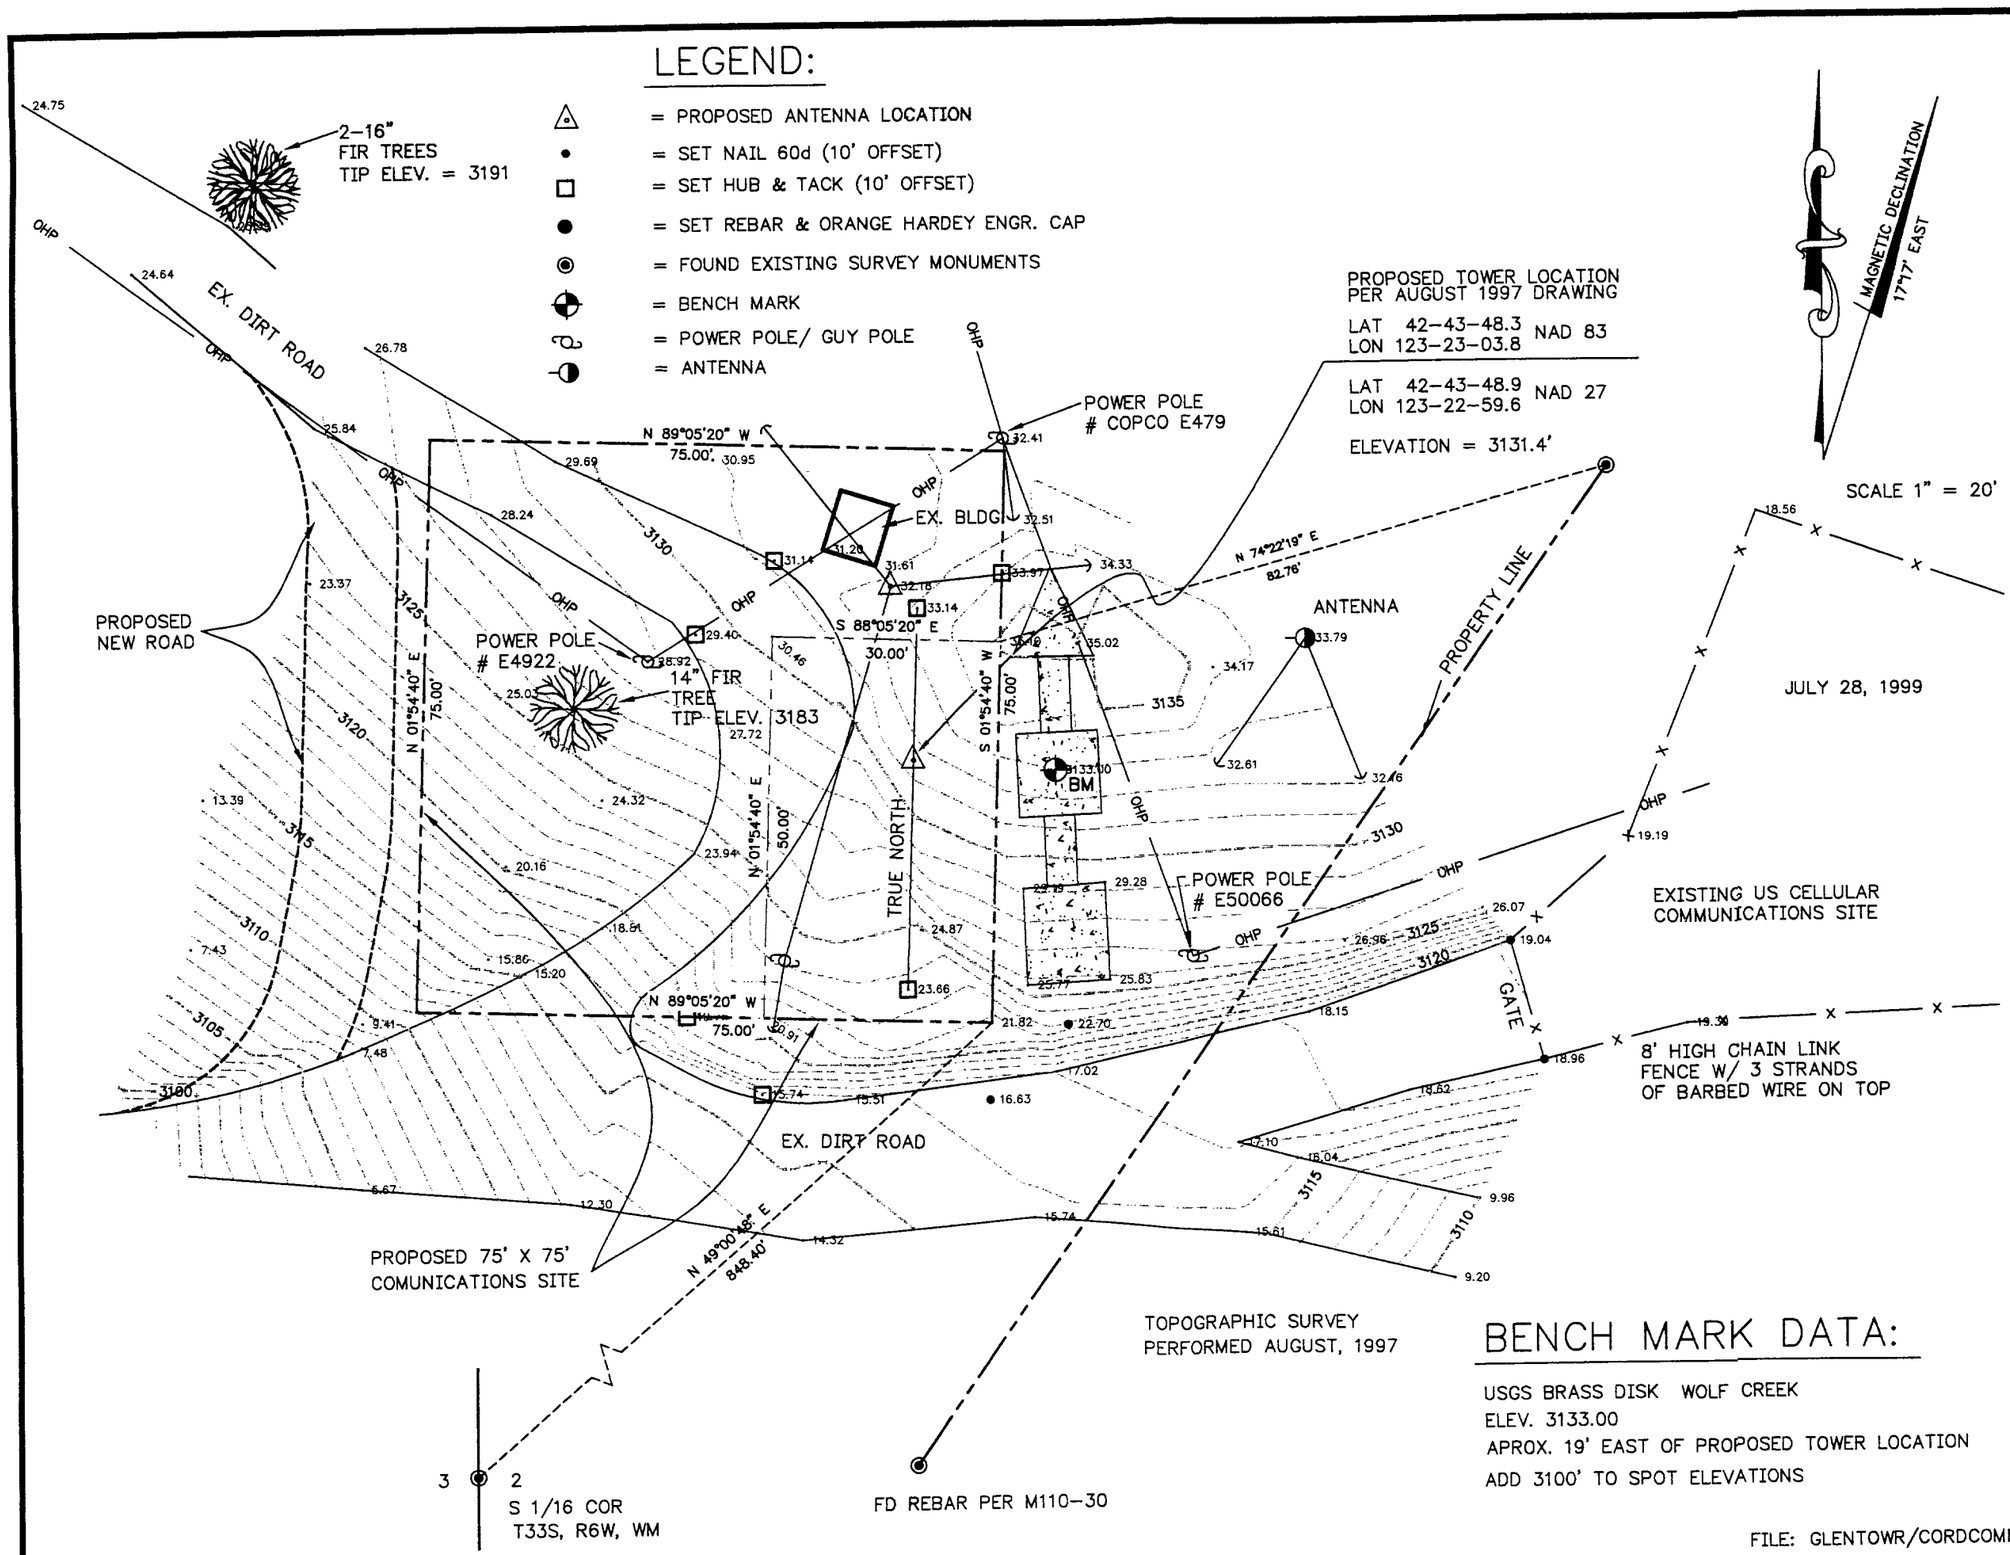

BENCH MARK DATA:

USGS BRASS DISK WOLF CREEK
ELEV. 3133.00
APROX. 19' EAST OF PROPOSED TOWER LOCATION
ADD 3100' TO SPOT ELEVATIONS

FILE: GLENTOWR/CORDCOMM

REV.	DATE	DESCRIPTION	ENG.
1	7/99	REVISED SIZE OF COMM SITE	

NO.	NOTE:
1	

FILED

Date: 8/11/2000 By: JP
This survey consists of:
Map: CS 65/32-7
Narrative:
Corner Rpt:

DOUGLAS COUNTY SURVEYOR

C.S. File No. 65/32-7

CORD COMMUNICATIONS, INC.
2277 Fair Oaks Blvd, Ste 450
Sacramento, CA 95825
916-927-0642
916-927-2176 fax

HARDEY ENGINEERING & ASSOC.
1600 SKY PARK DRIVE
SUITE E
PO BOX 1625
MEDFORD, OREGON 97501-0124
PHONE: (541) 772-6880
FAX: (541) 772-9573
EMAIL: hardey@wave.net

NEXTEL West Corp.

GLENDALE / STAGE PASS TELECOMMUNICATIONS SITE
OR 0079-A
GLENDALE, OREGON

C1