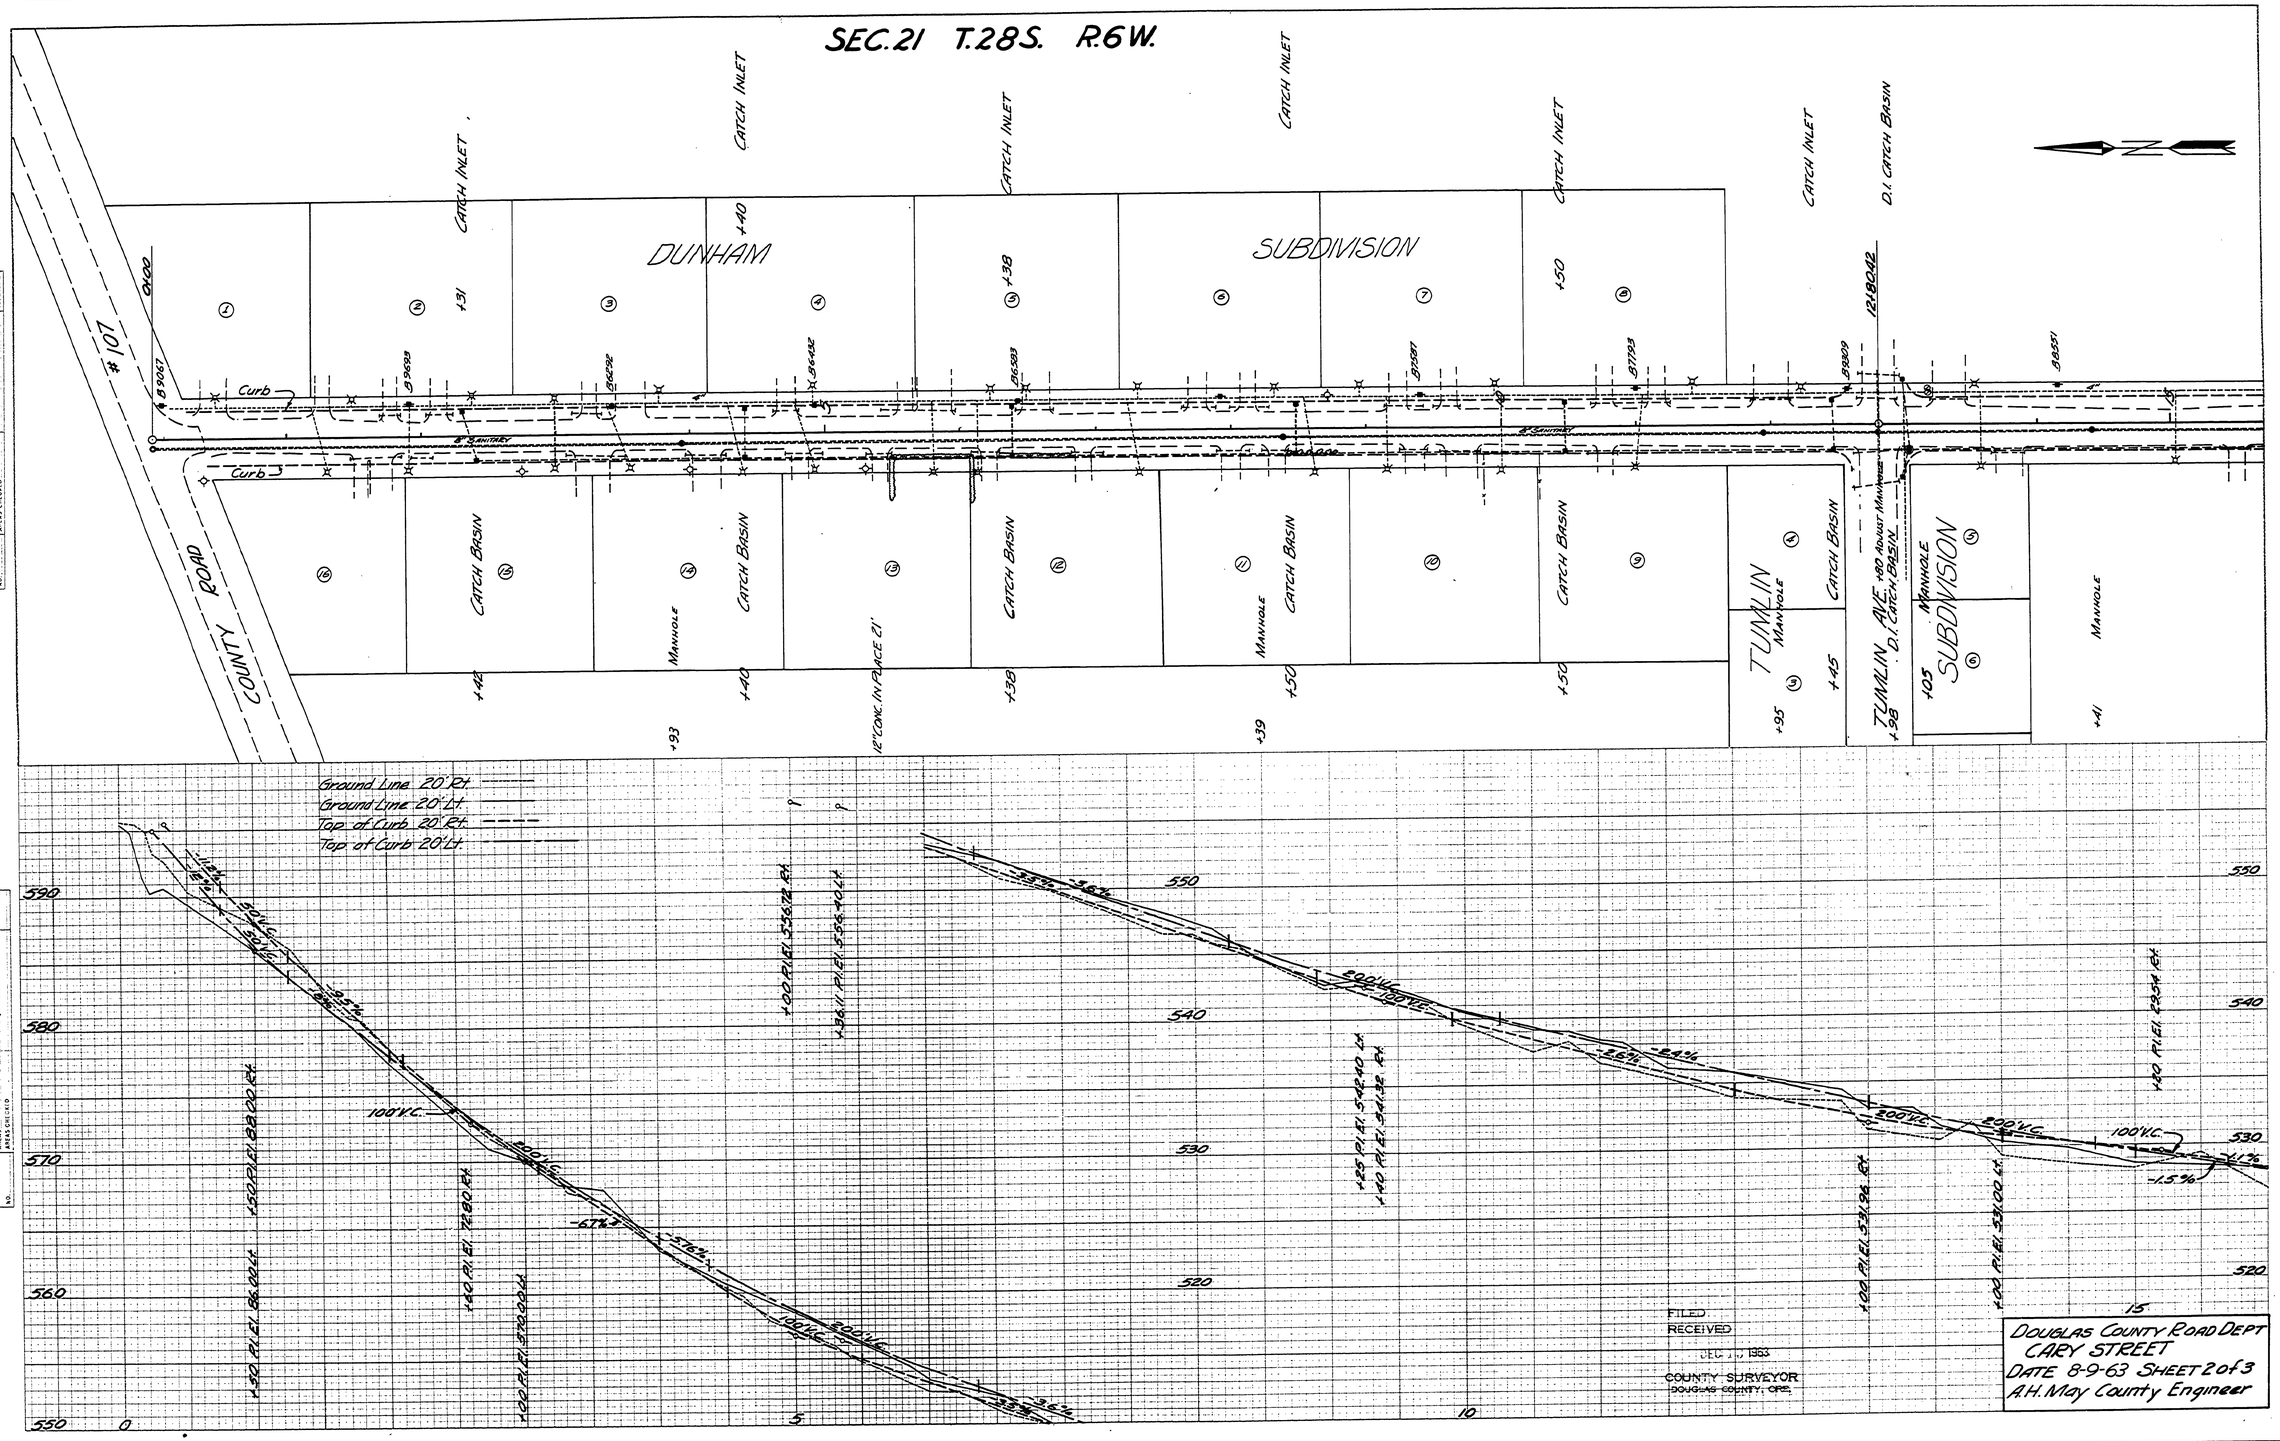
SEC. 21 T.28S. R.6W.
DUNHAM
SUBDIVISION
CATCH INLET
CATCH BASIN
MANHOLE
D.I. CATCH BASIN
TUMLIN AVE.
TUMLIN
SUBDIVISION
COUNTY ROAD #107
Curb
SANITARY
12" CONC. IN PLACE 21'
Ground Line 20' Rt.
Ground Line 20' Lt.
Top of Curb 20' Rt.
Top of Curb 20' Lt.
FILED
RECEIVED
COUNTY SURVEYOR
DOUGLAS COUNTY, ORE.
DOUGLAS COUNTY ROAD DEPT
CARY STREET
DATE 8-9-63 SHEET 2 of 3
A.H. May County Engineer