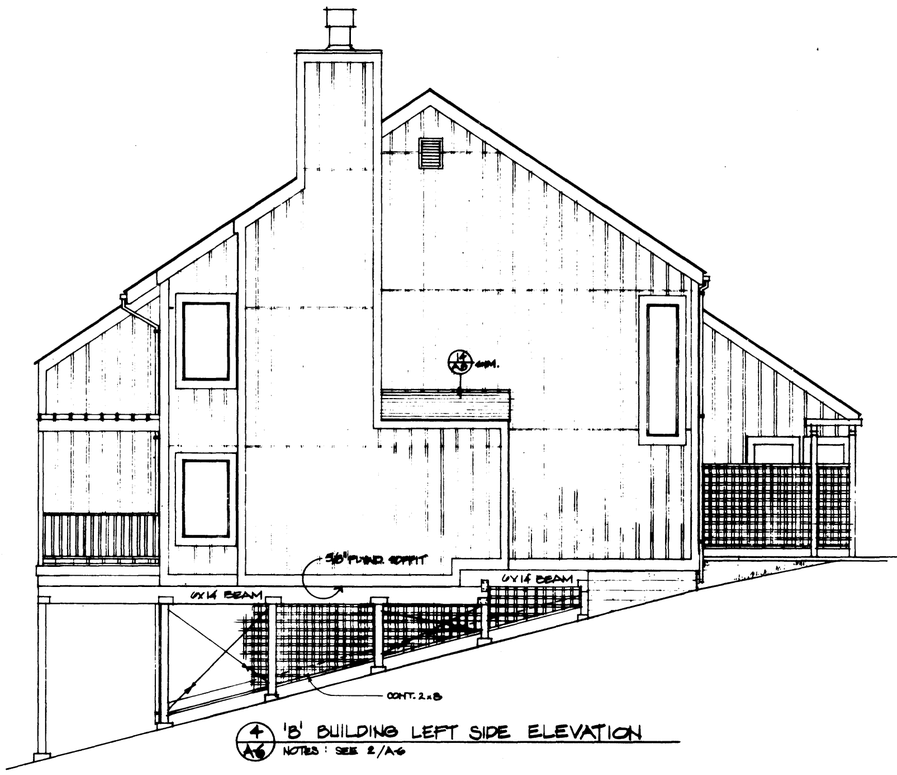

4 A-6 'B' BUILDING LEFT SIDE ELEVATION
NOTES: SEE 2/A-6

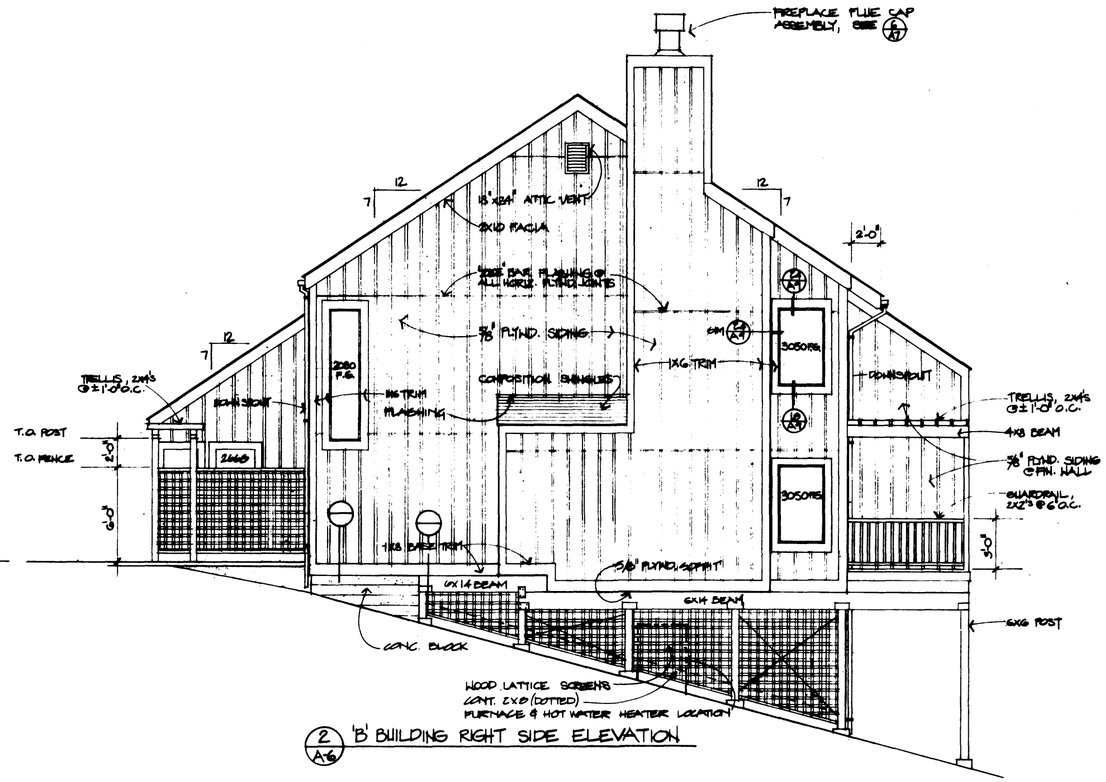

2 A-6 'B' BUILDING RIGHT SIDE ELEVATION

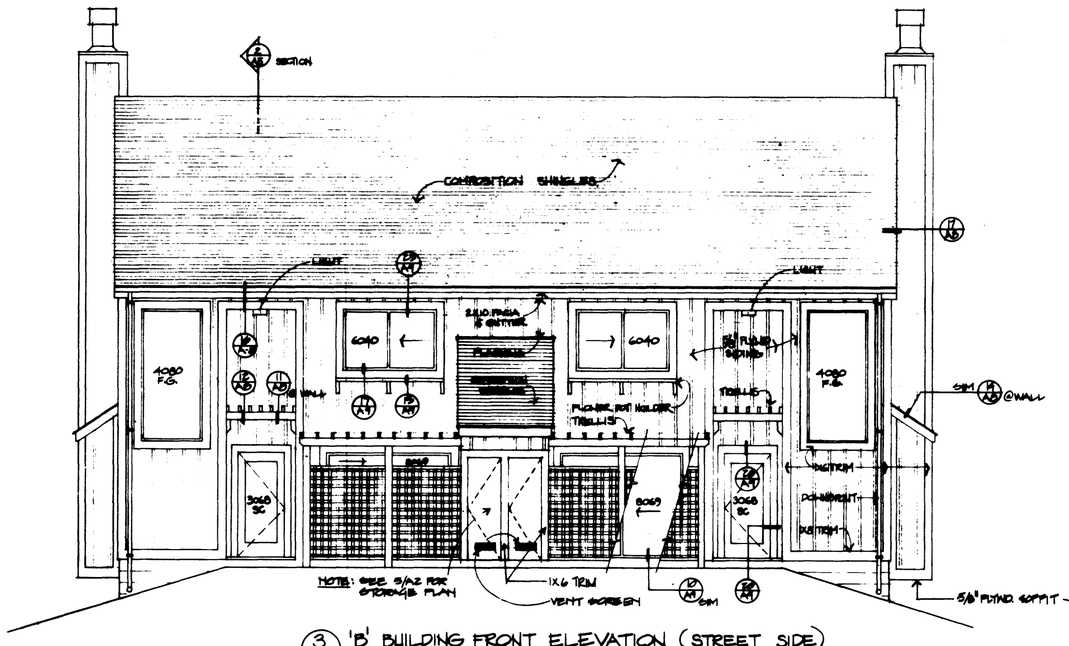

3 A-6 'B' BUILDING FRONT ELEVATION (STREET SIDE)

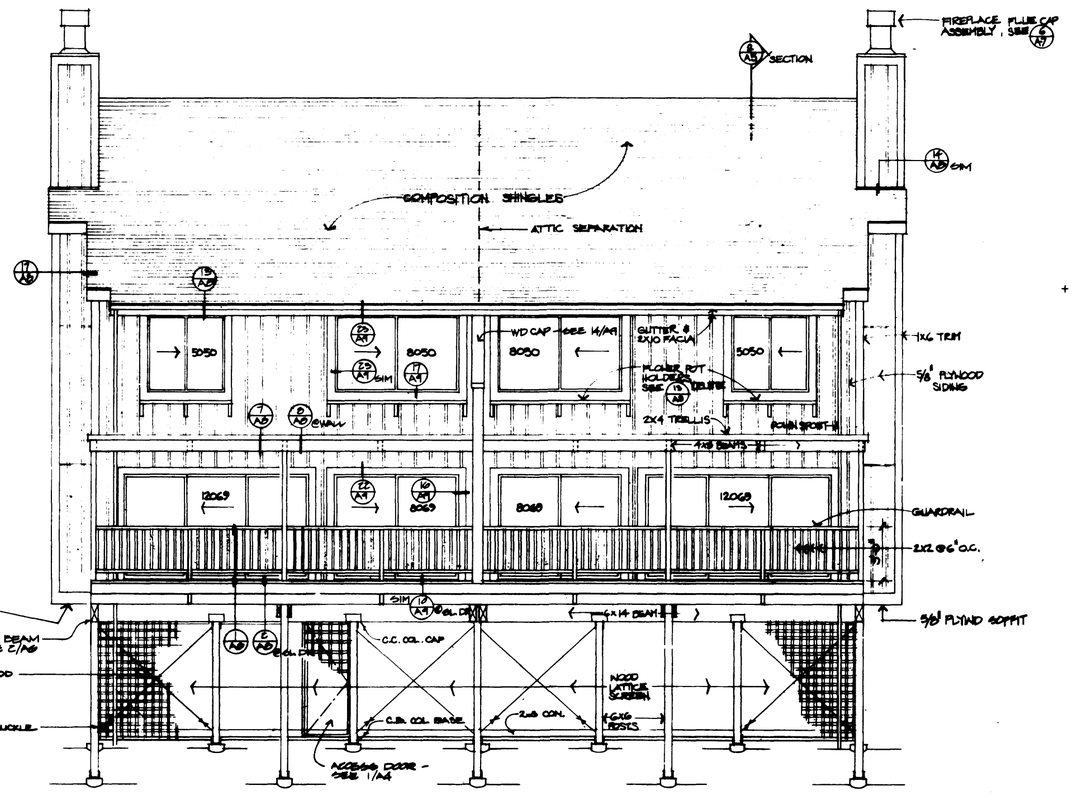

1 A-6 'B' BUILDING REAR ELEVATION (DOWNHILL)

* NOTE: UNITS 3, 4, 23 & 24 ARE SIMILAR. ADD DECK @ SECOND LEVEL

STATE OF OREGON }SS
COUNTY OF DOUGLAS}

I, DORIS L. WADSWORTH, COUNTY CLERK OF DOUGLAS COUNTY, OREGON, DO HEREBY CERTIFY THAT THE WITHIN COPY OF PLAT HAS BEEN COMPARED BY ME WITH THE ORIGINAL THEREOF, & THAT IT IS AN EXACT COPY OF THE WHOLE THEREOF, AS THE SAME APPEARS ON FILE IN MY OFFICE & CUSTODY,

WITNESS MY HAND & OFFICIAL SEAL THIS 21st DAY OF July, 1978

Doris L. Wadsworth

PAGE 69 OF EXHIBIT "A"

SPYGLASS
ROSEBURG, OREGON
DEVELOPER : OAK PARK VILLAGE GROUP
ARCHITECT : BACKEN, ARRIGONI & ROSS INC.

VOL. 1 PAGE 4H

CONDOMINIUM

REGISTERED ARCHITECT RICHARD J. BACKEN 1085 SAN FRANCISCO CALIF. STATE OF OREGON

REVISIONS

7705
DS
8 APR. 77
1/4"=1'-0"

'B' BUILDING EXTERIOR ELEVATIONS

A6

VOL. 1 PAGE 4H