COUNTY SURVEYORS FILE DATA
DO NOT REMOVE FROM OFFICE

1990-0055 B

MAJOR LAND PARTITION

IN NE 1/4 OF SEC. 18. SE & NE 1/4 OF SEC. 7,
SW & NW 1/4 OF SEC. 8. T27S, R4W, W.M.
DOUGLAS COUNTY, OREGON.

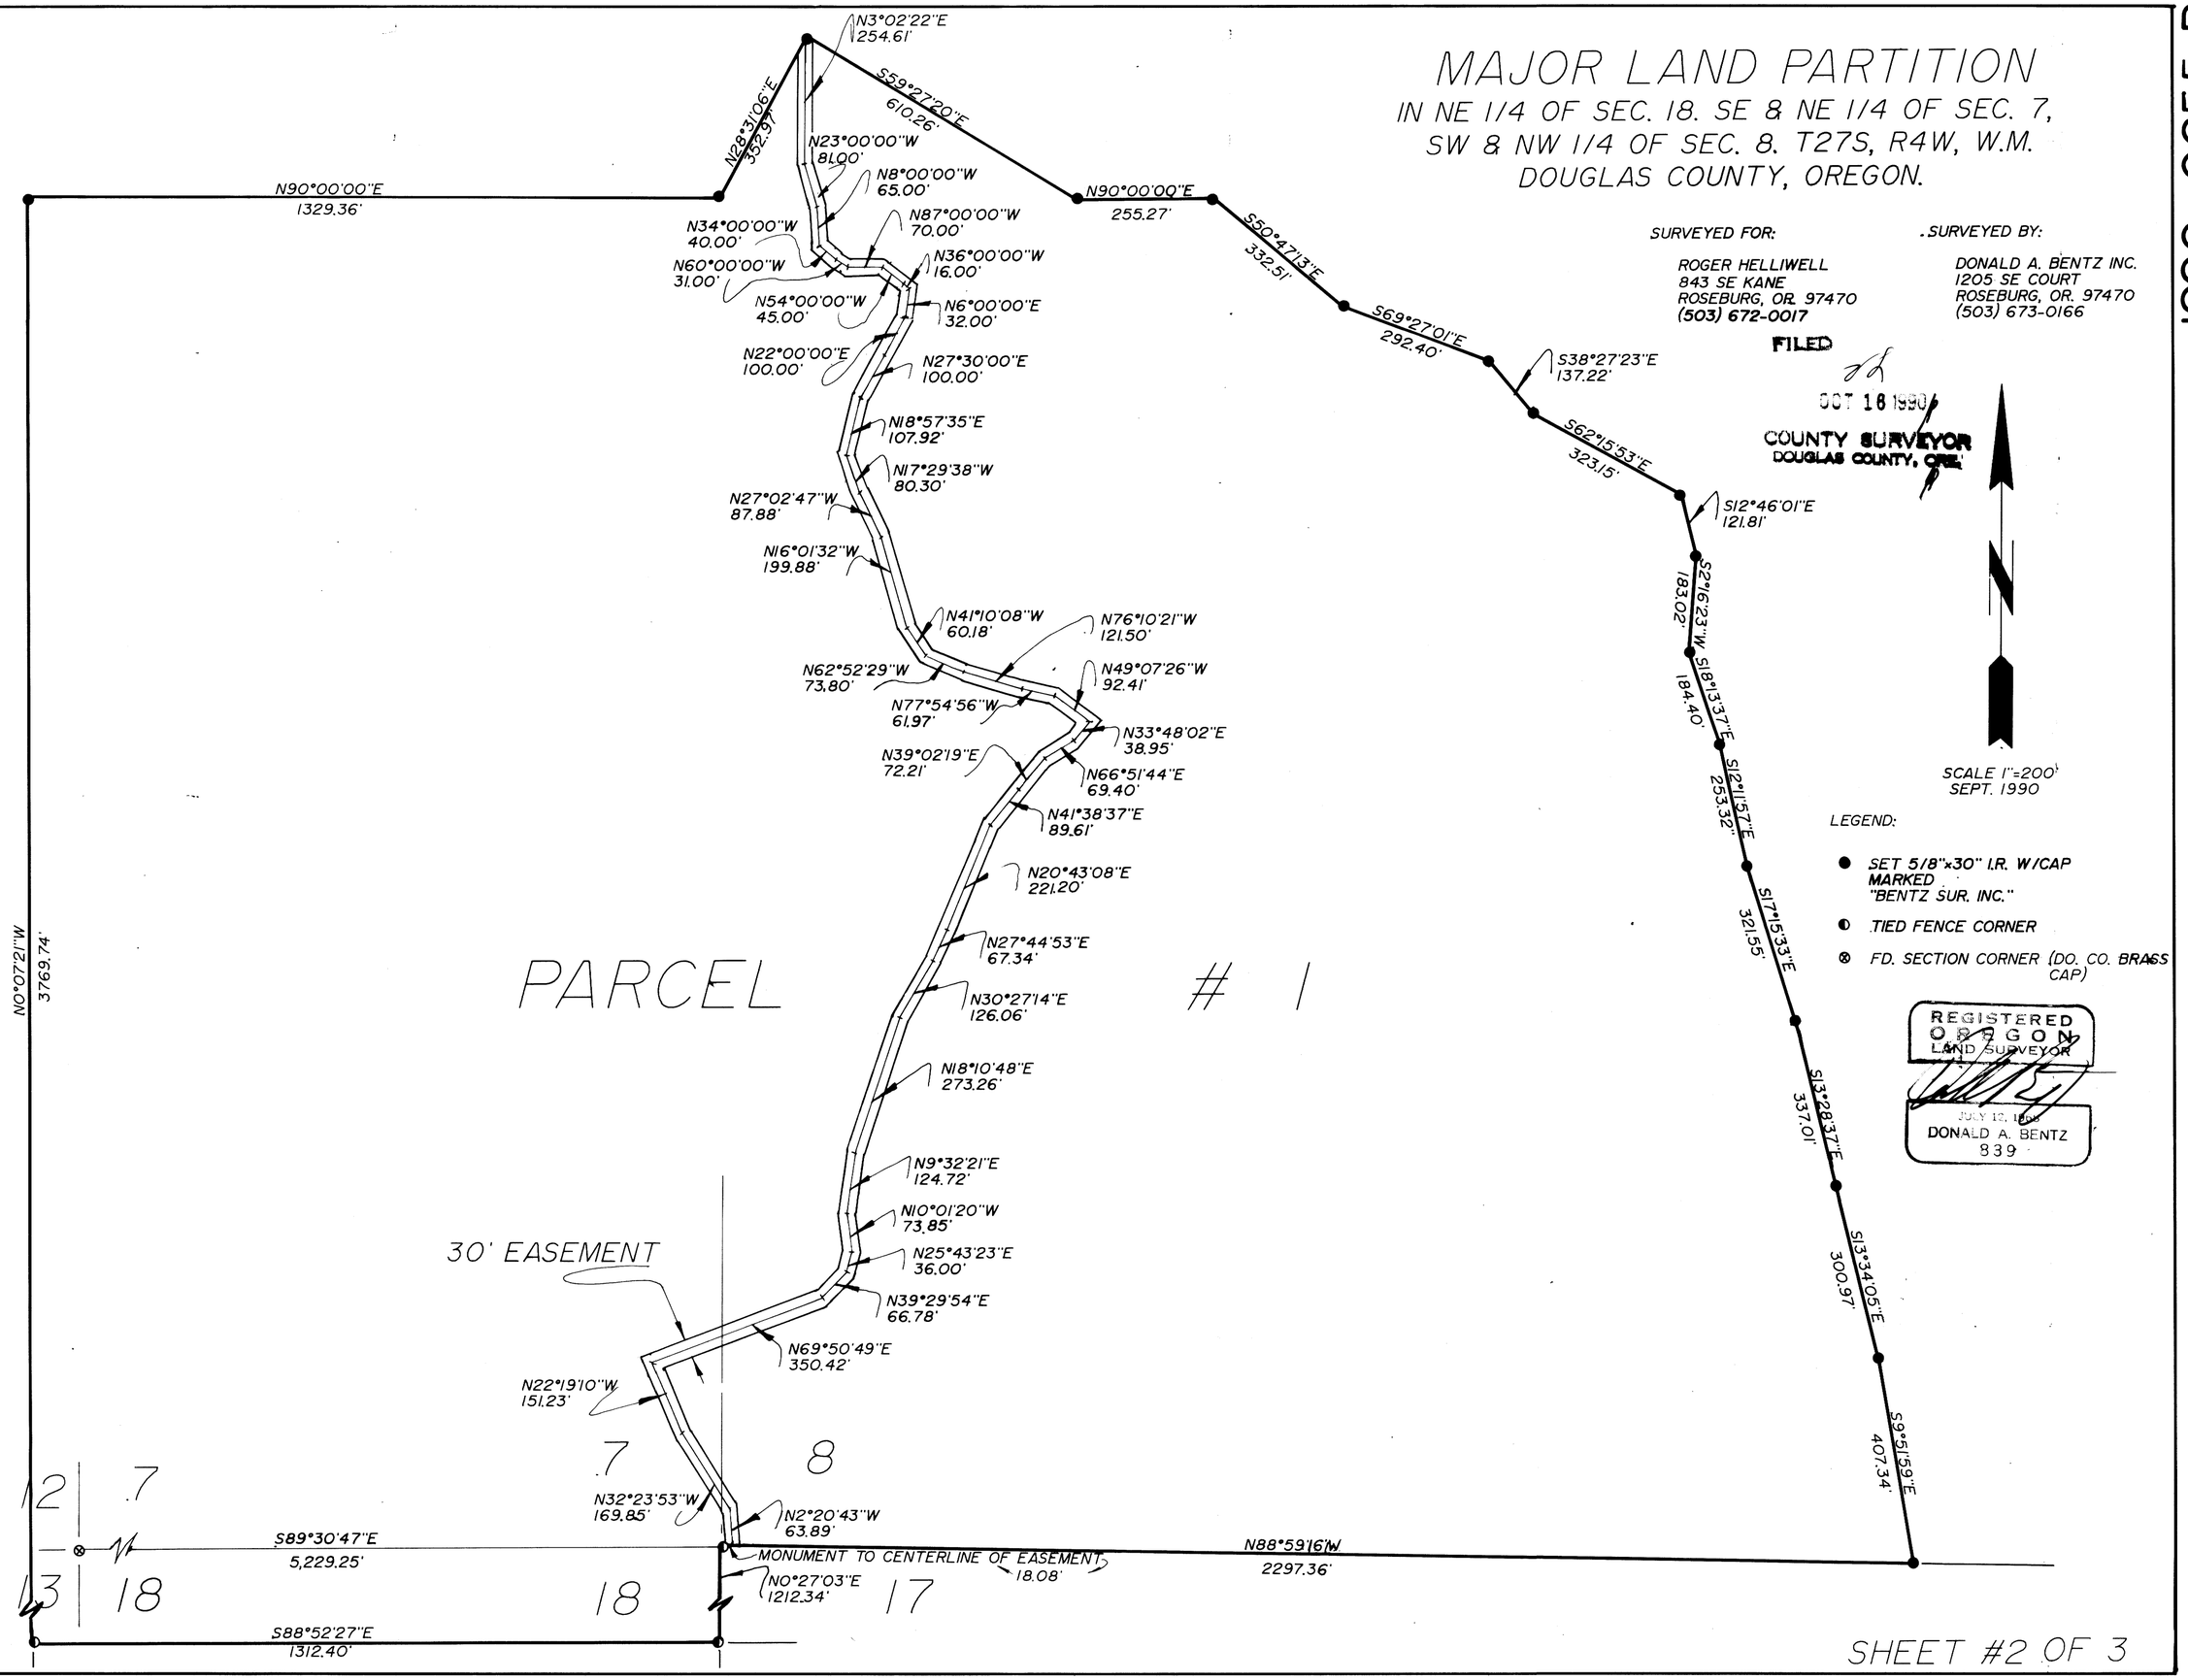

SURVEYED FOR:

ROGER HELLIWELL
843 SE KANE
ROSEBURG, OR. 97470
(503) 672-0017

SURVEYED BY:

DONALD A. BENTZ INC.
1205 SE COURT
ROSEBURG, OR. 97470
(503) 673-0166

FILED
OCT 18 1990
COUNTY SURVEYOR
DOUGLAS COUNTY, ORE.

SHEET #2 OF 3

1990-0055 B