1993 - 0074 A

FILED 8P

OCT 14 1993

COUNTY SURVEYOR
DOUGLAS COUNTY, OR

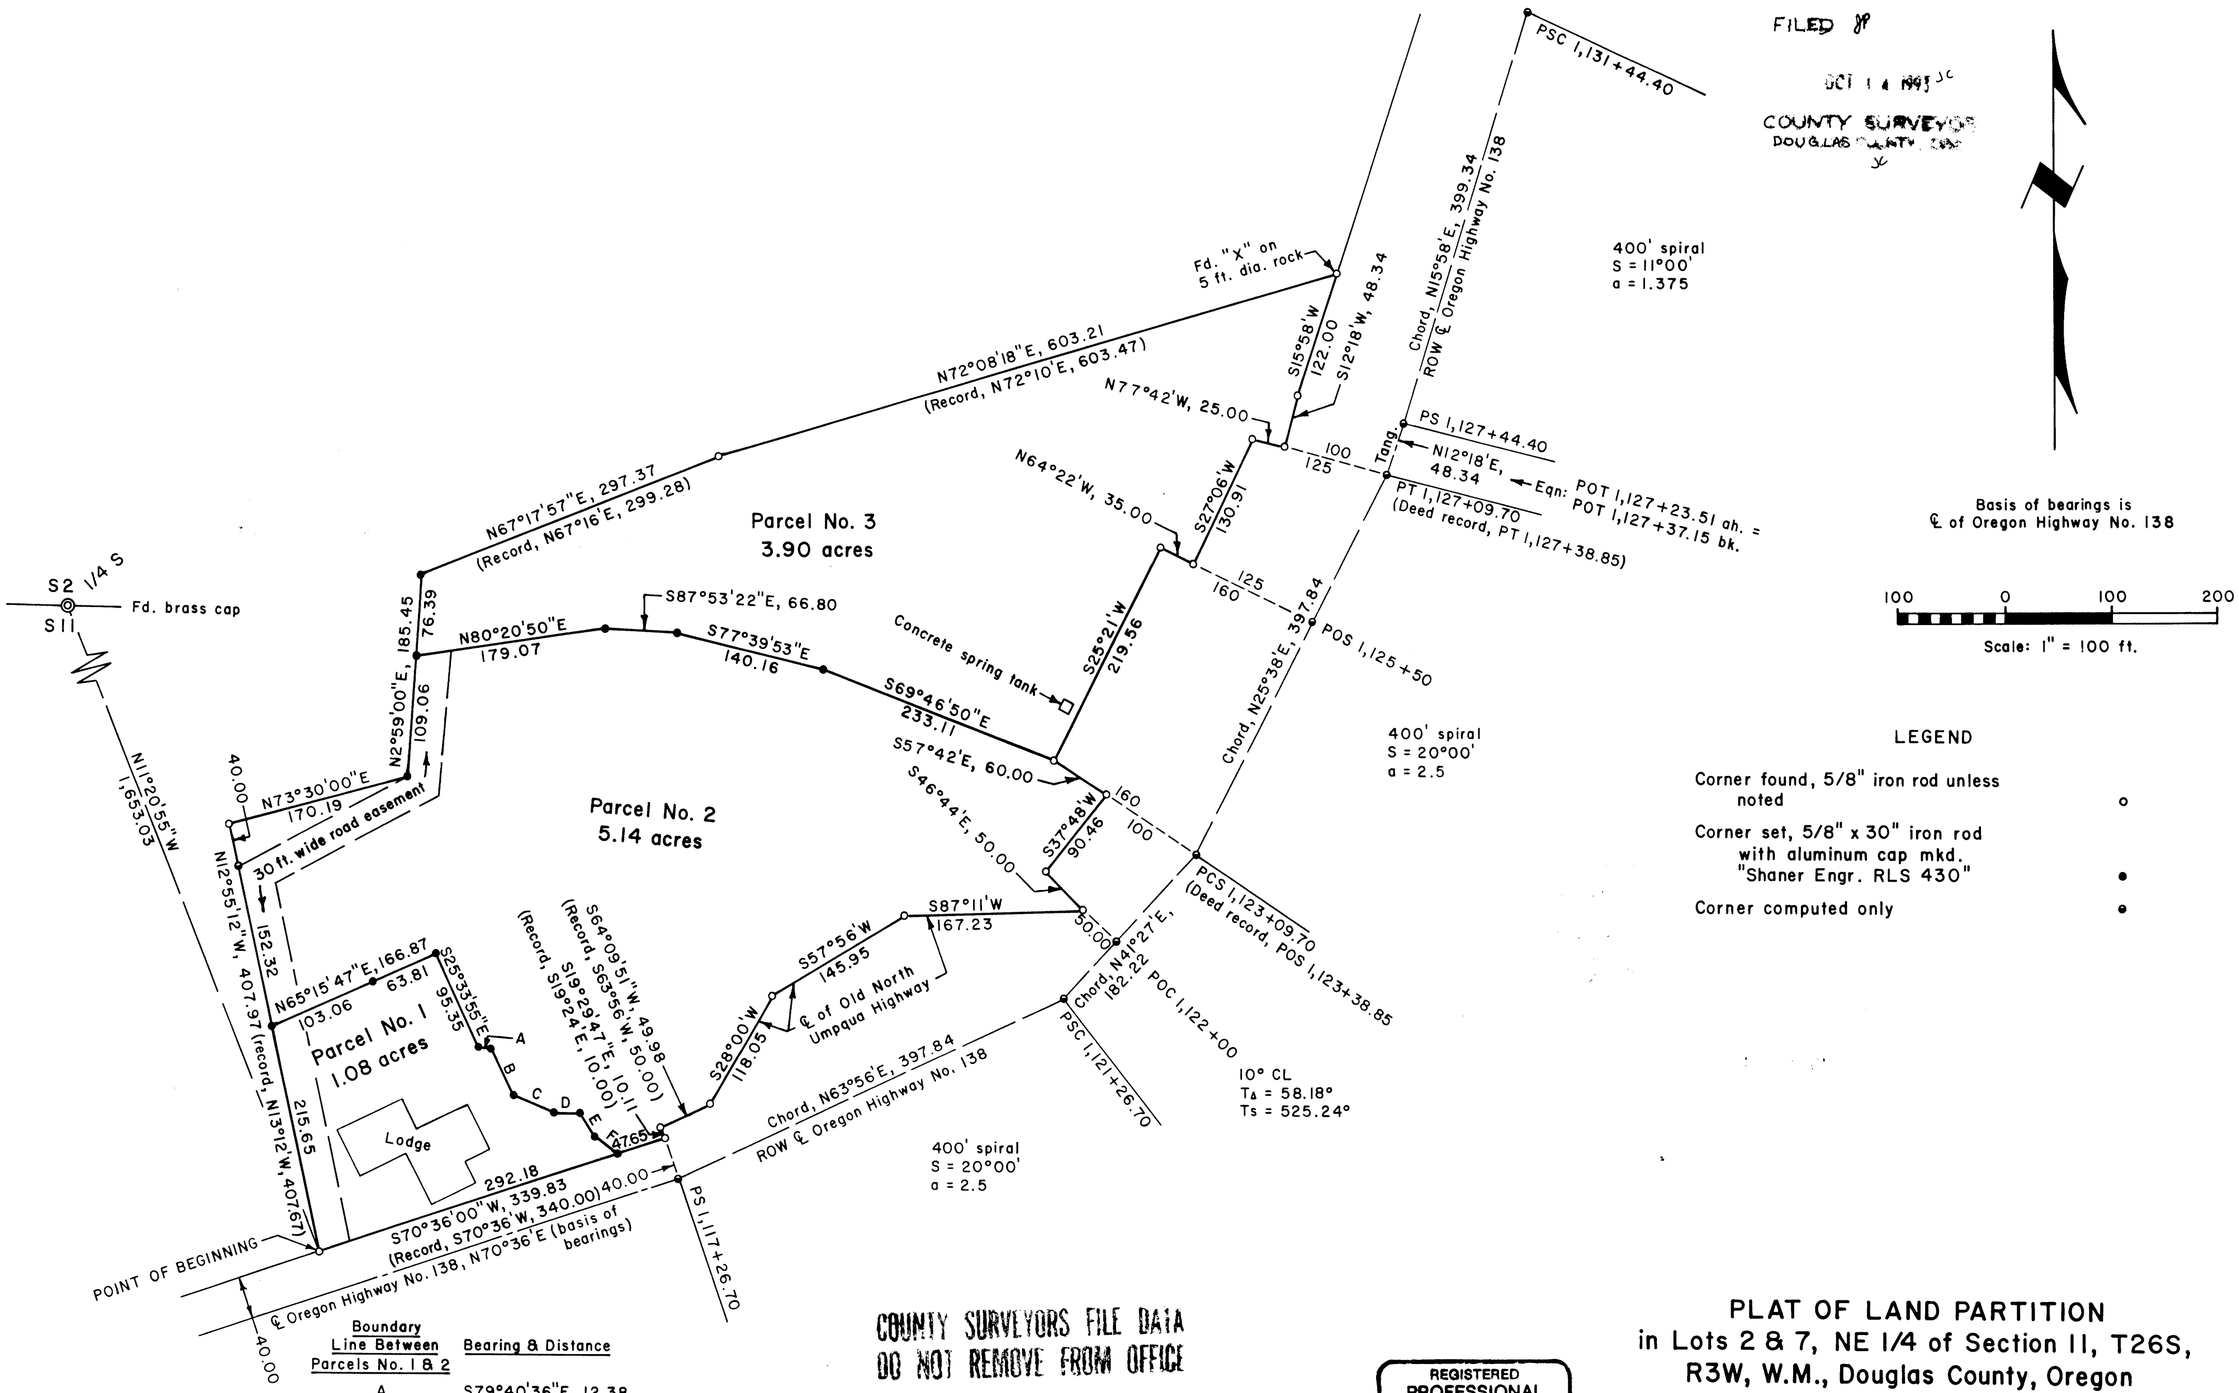

Boundary Line Between Parcels No. 1 & 2	Bearing & Distance
A	S79°40'36"E, 12.38
B	S26°49'39"E, 48.33
C	S69°18'35"E, 40.35
D	S89°06'10"E, 24.15
E	S34°35'15"E, 25.14
F	S52°09'03"E, 26.52

COUNTY SURVEYORS FILE DATA
DO NOT REMOVE FROM OFFICE

93-21053

REGISTERED
PROFESSIONAL
LAND SURVEYOR

Bruce A. Shaner

OREGON
OCT. 4, 1967
BRUCE A. SHANER
430

Expires Dec. 31, 1994

PLAT OF LAND PARTITION
in Lots 2 & 7, NE 1/4 of Section 11, T26S, R3W, W.M., Douglas County, Oregon

For: Clayton B. Garland
P. O. Box 156
Idleyld Park, Oregon 97447

By: Shaner Engineering, Inc.
P. O. Box 1430
Roseburg, Oregon 97470

September 24, 1993

Sheet 1 of 2

1993 - 0074 A