LAND PARTITION

FOR DERYLE AND GAYLE TOWNER
LYING IN THE W 1/2 OF SEC. 4, T 27 S, R 6 W, W.M.
17 DEC 1993 SCALE: 1 inch : 50 feet

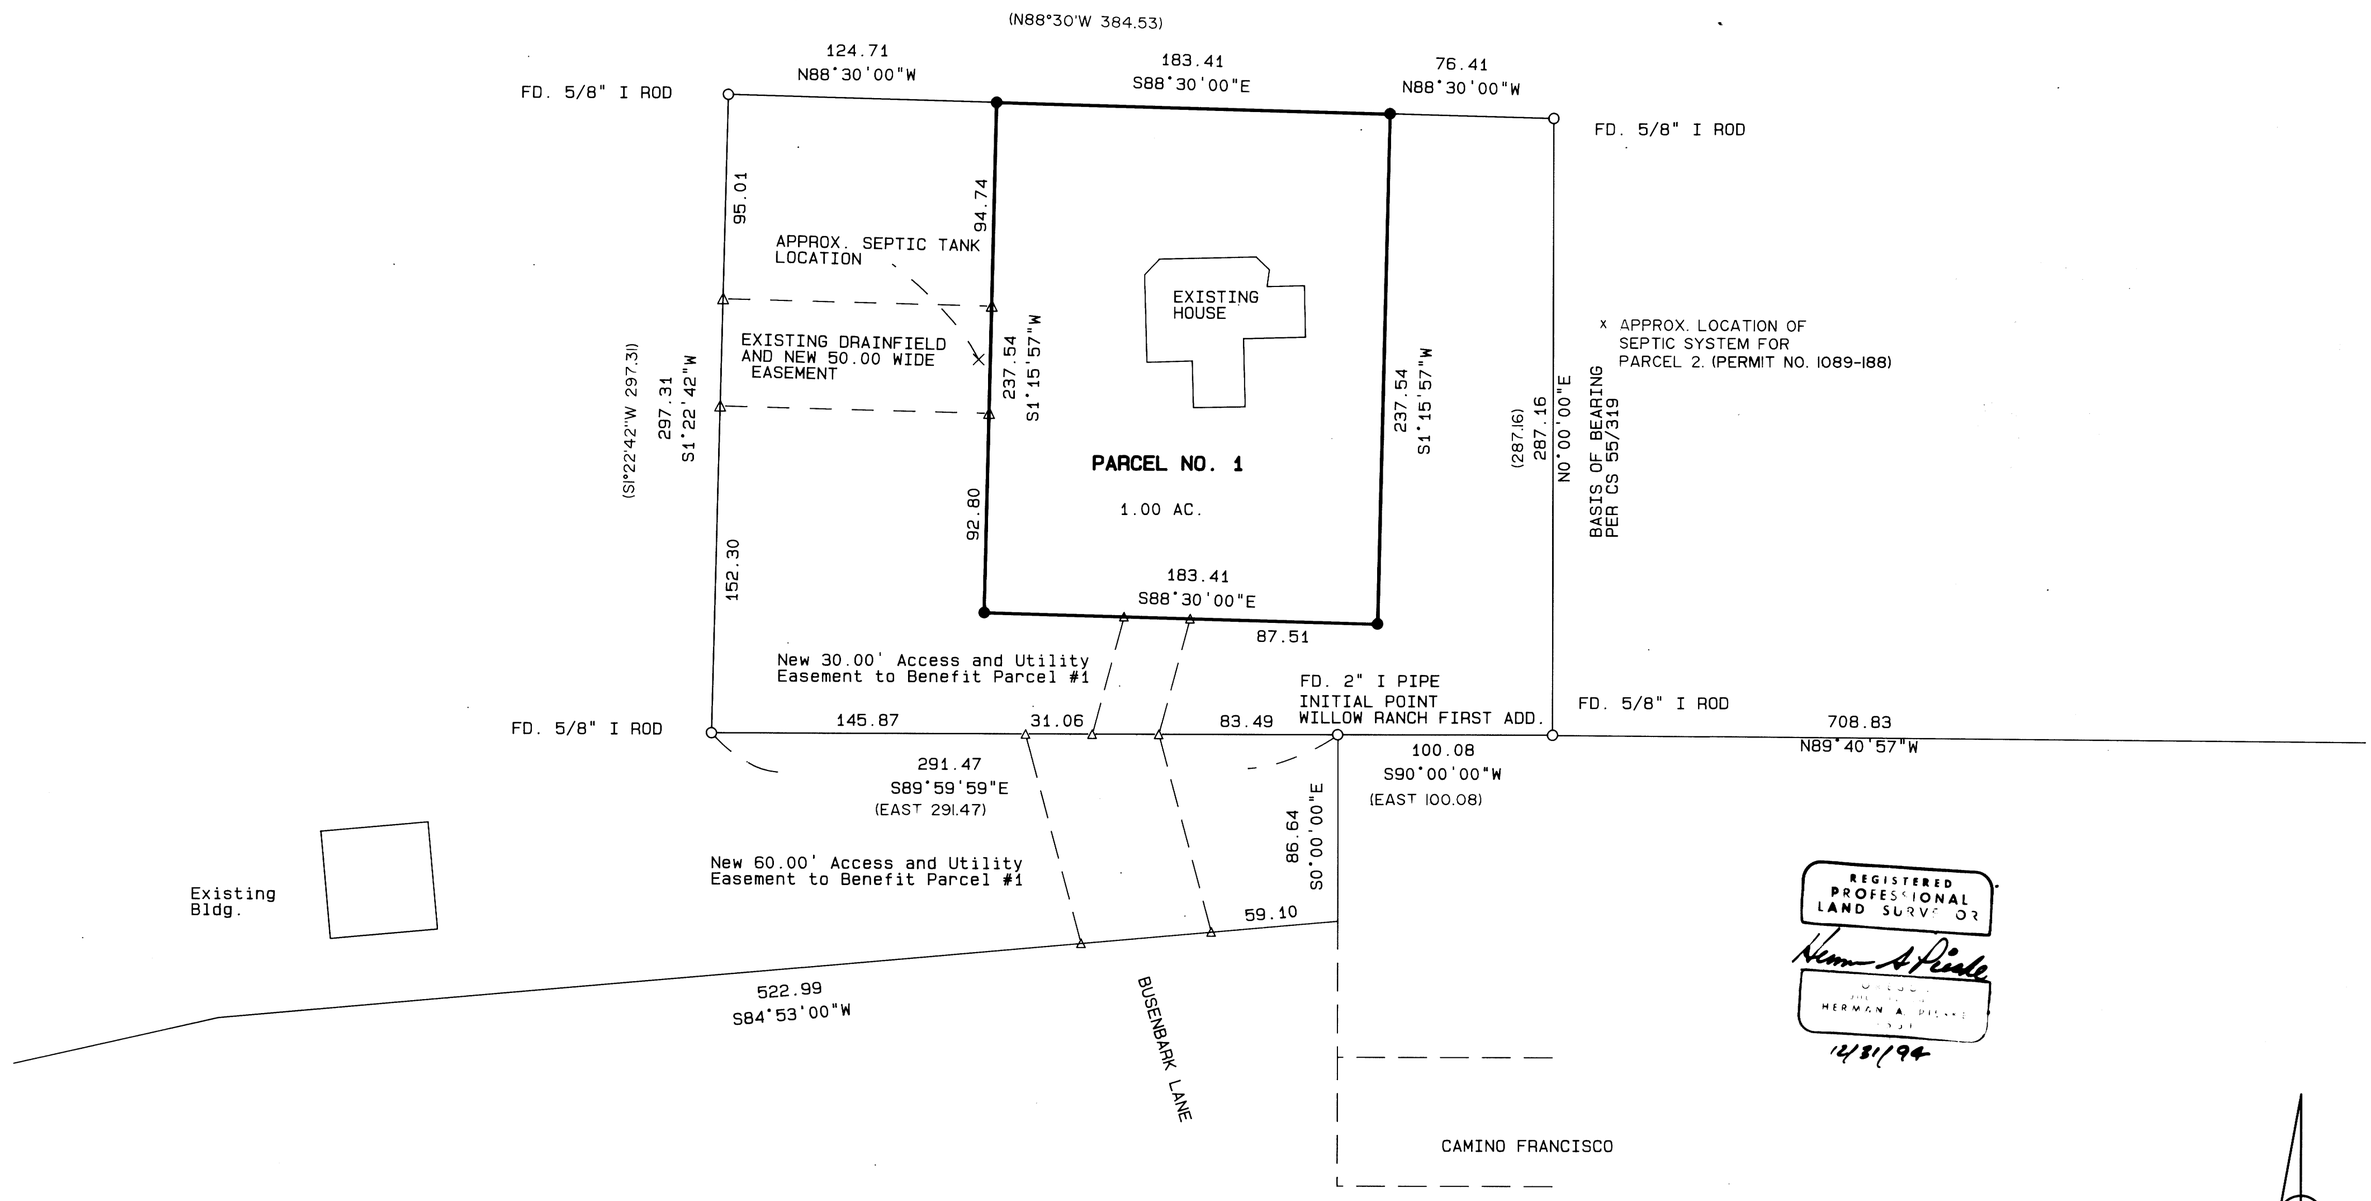

COUNTY SURVEYORS FILE DATA
DO NOT REMOVE FROM OFFICE

94-09935

1994 - 0037 B
1994 - 0037 B