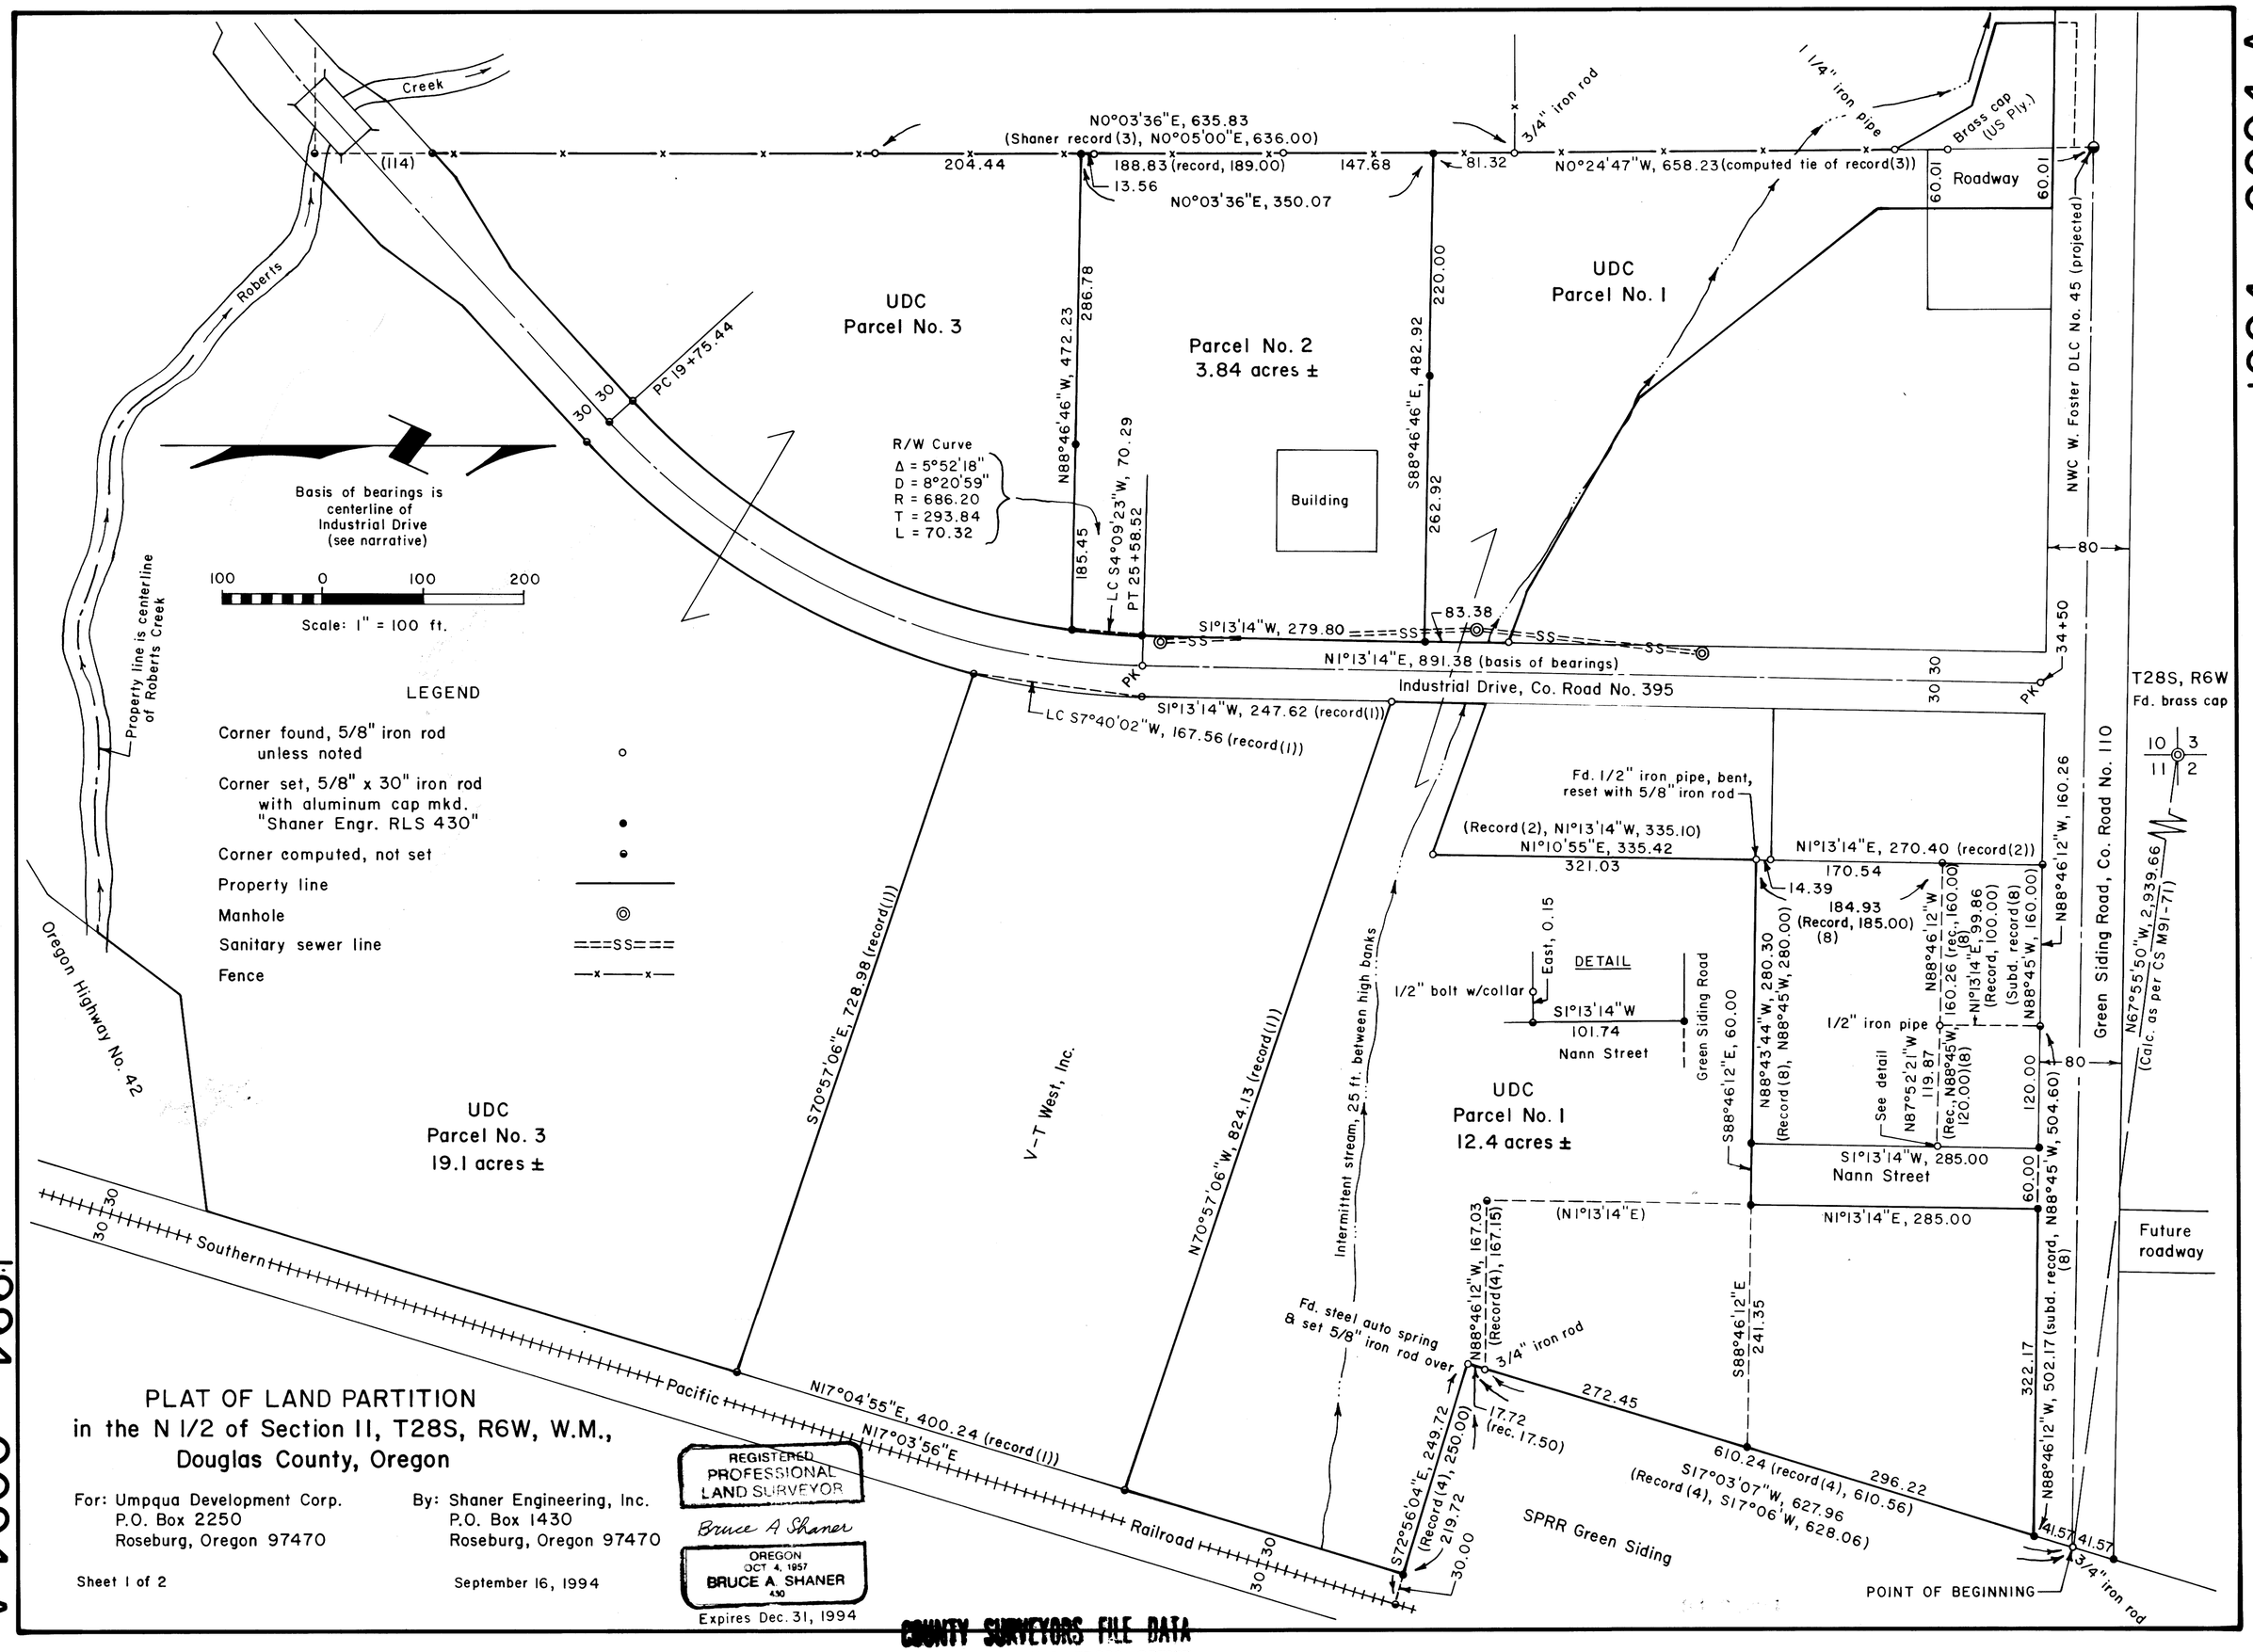

PLAT OF LAND PARTITION
in the N 1/2 of Section 11, T28S, R6W, W.M., Douglas County, Oregon

For: Umpqua Development Corp.
P.O. Box 2250
Roseburg, Oregon 97470

By: Shaner Engineering, Inc.
P.O. Box 1430
Roseburg, Oregon 97470

September 16, 1994

REGISTERED PROFESSIONAL LAND SURVEYOR
Bruce A Shaner
OREGON OCT 4, 1957 BRUCE A. SHANER 430
Expires Dec. 31, 1994

Sheet 1 of 2

1994 - 0094 A

1994 - 0094 A

COUNTY SURVEYORS FILE DATA
DO NOT REMOVE FROM OFFICE