LAND PARTITION

IN THE NE 1/4 SEC. 21 & THE NW 1/4 SEC. 22, TOWNSHIP 23 SOUTH, RANGE 4 WEST, W.M. DOUGLAS COUNTY, OREGON

27 OCT 1994 1 inch : 200 feet

OWNER/ PARTITIONER: Robert C. and Ella Marie Braley
9006 Scotts Valley Road
Yoncalla, OR 97499

SEWER: Subsurface

WATER: Spring

ZONING: FG - FF - WI

COMP. PLAN: Agricultural - Farm Forest Transitional - Public Semi-Public

PLANNING FILE NO. 94 - 211

WATER RIGHTS:
SEC. 21 - Permit No. 28605, Certificate No. 36166
SEC. 22 - No Water Rights of record.

LEGEND:

- ○ Found 5/8" Iron Rod or as noted.
- ⊙ Found Brass Cap.
- ● Set 5/8" x 30" Iron Rod with Yellow Plastic Cap marked "AA SURVEYING INC."

RECORD INFORMATION:

- ( ) Survey M 49 - 55
- [ ] Bearings & Distances calculated from corners shown on Survey M 110-41, rotated to this survey

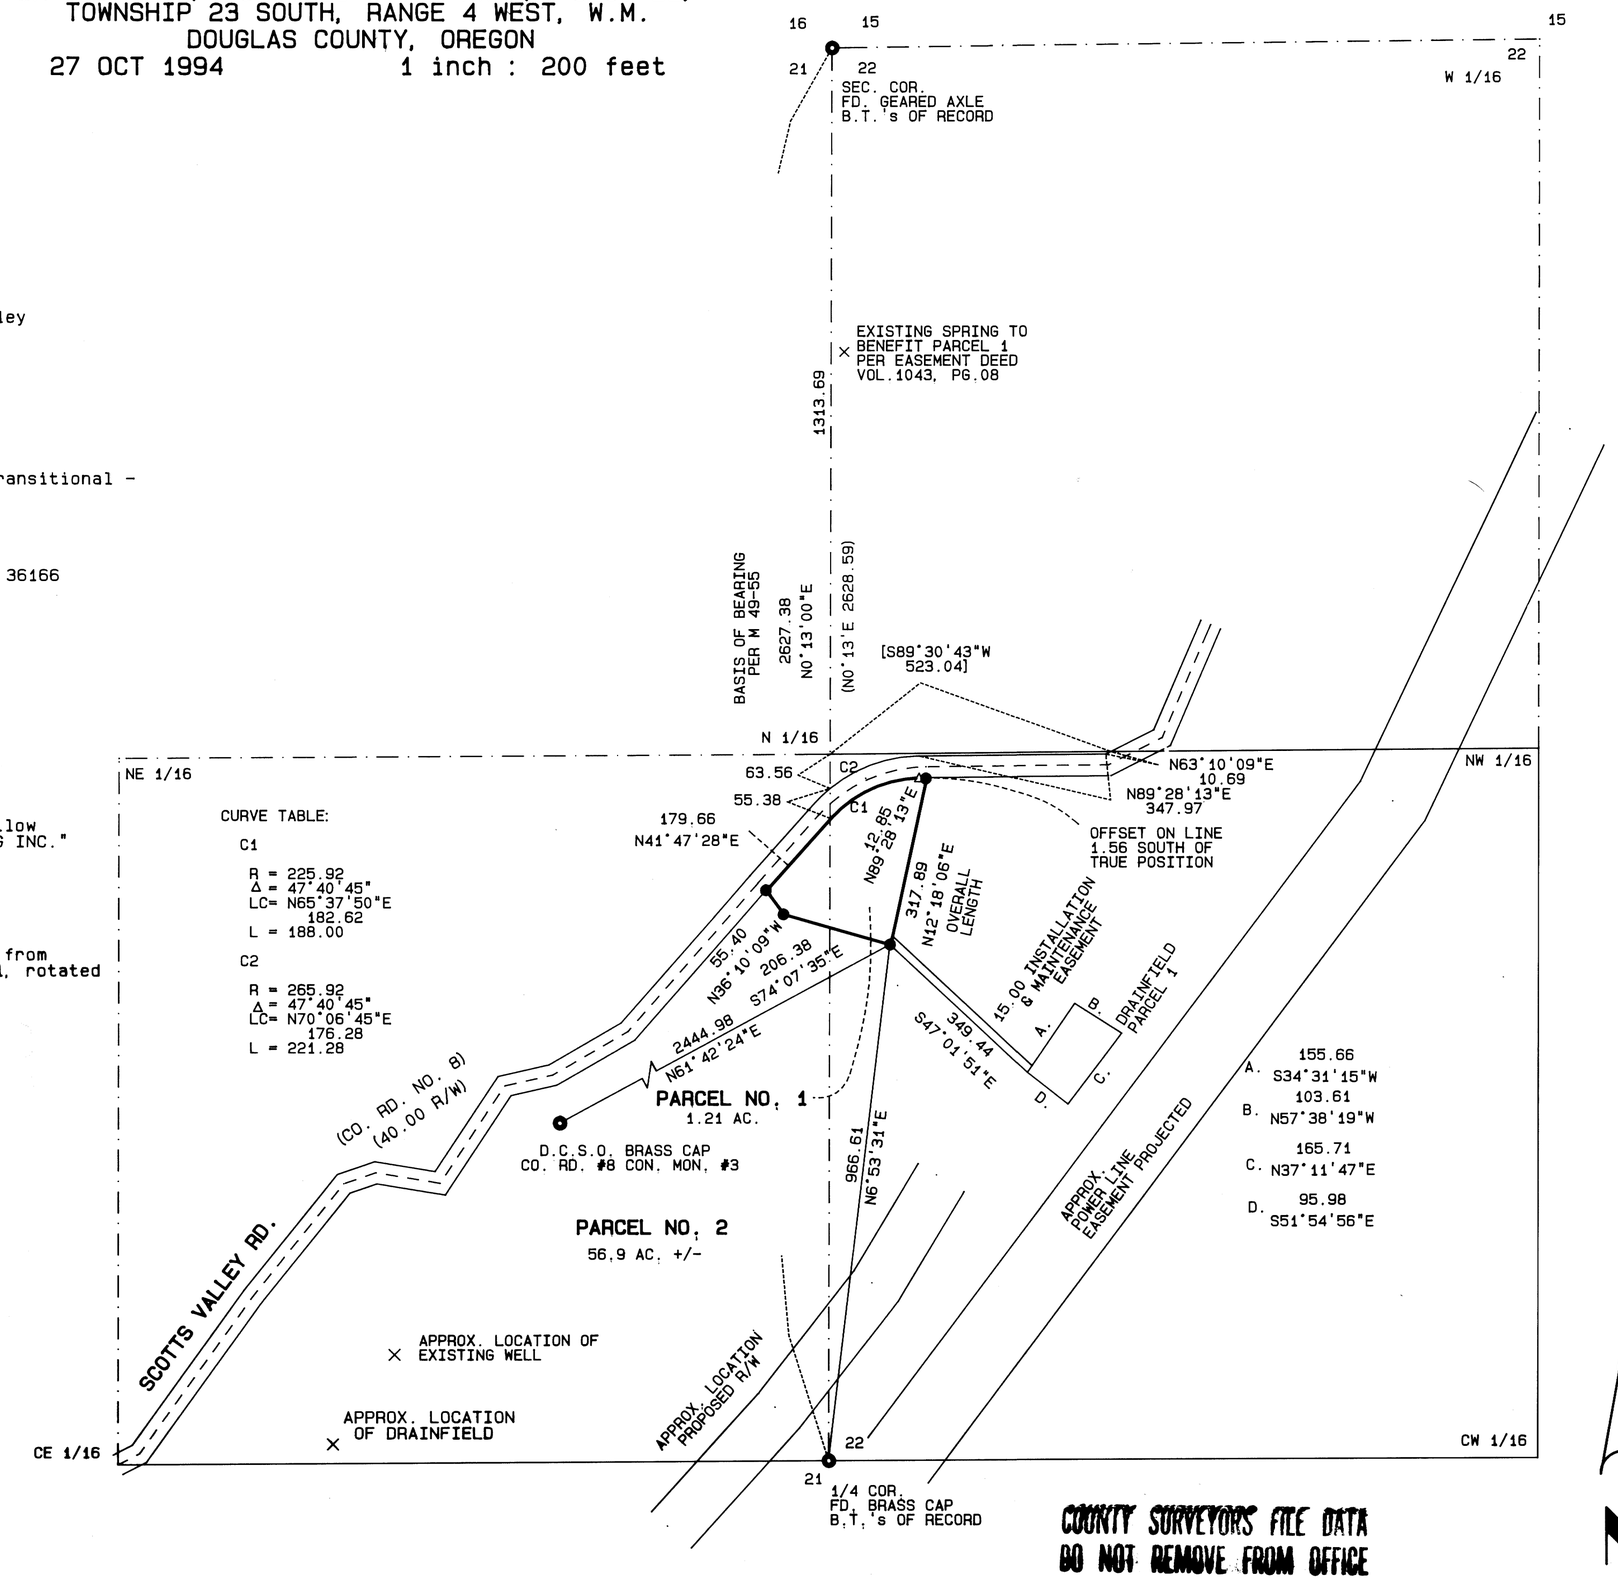

REGISTERED
PROFESSIONAL
LAND SURVEYOR

OREGON
RONALD A. QUIMBY
JULY 14, 1978
1854

EXP 12/31/95

COUNTY SURVEYORS FILE DATA
DO NOT REMOVE FROM OFFICE

PAGE 1 OF 2

AA SURVEYING SERVICE, INC.- P.O. Box 130 - 2566 N. Stephens Street - Roseburg, Oregon 97470 - Tel. (503) 672-2096

95-00563

A 9005 - 1995

1995 - 0005 A