LAND PARTITION OF LAND DESCRIBED BY DEED 78-04971
IN THE NORTH 1/2 SECTION 5
TOWNSHIP 23 SOUTH, RANGE 4 WEST. W.M.

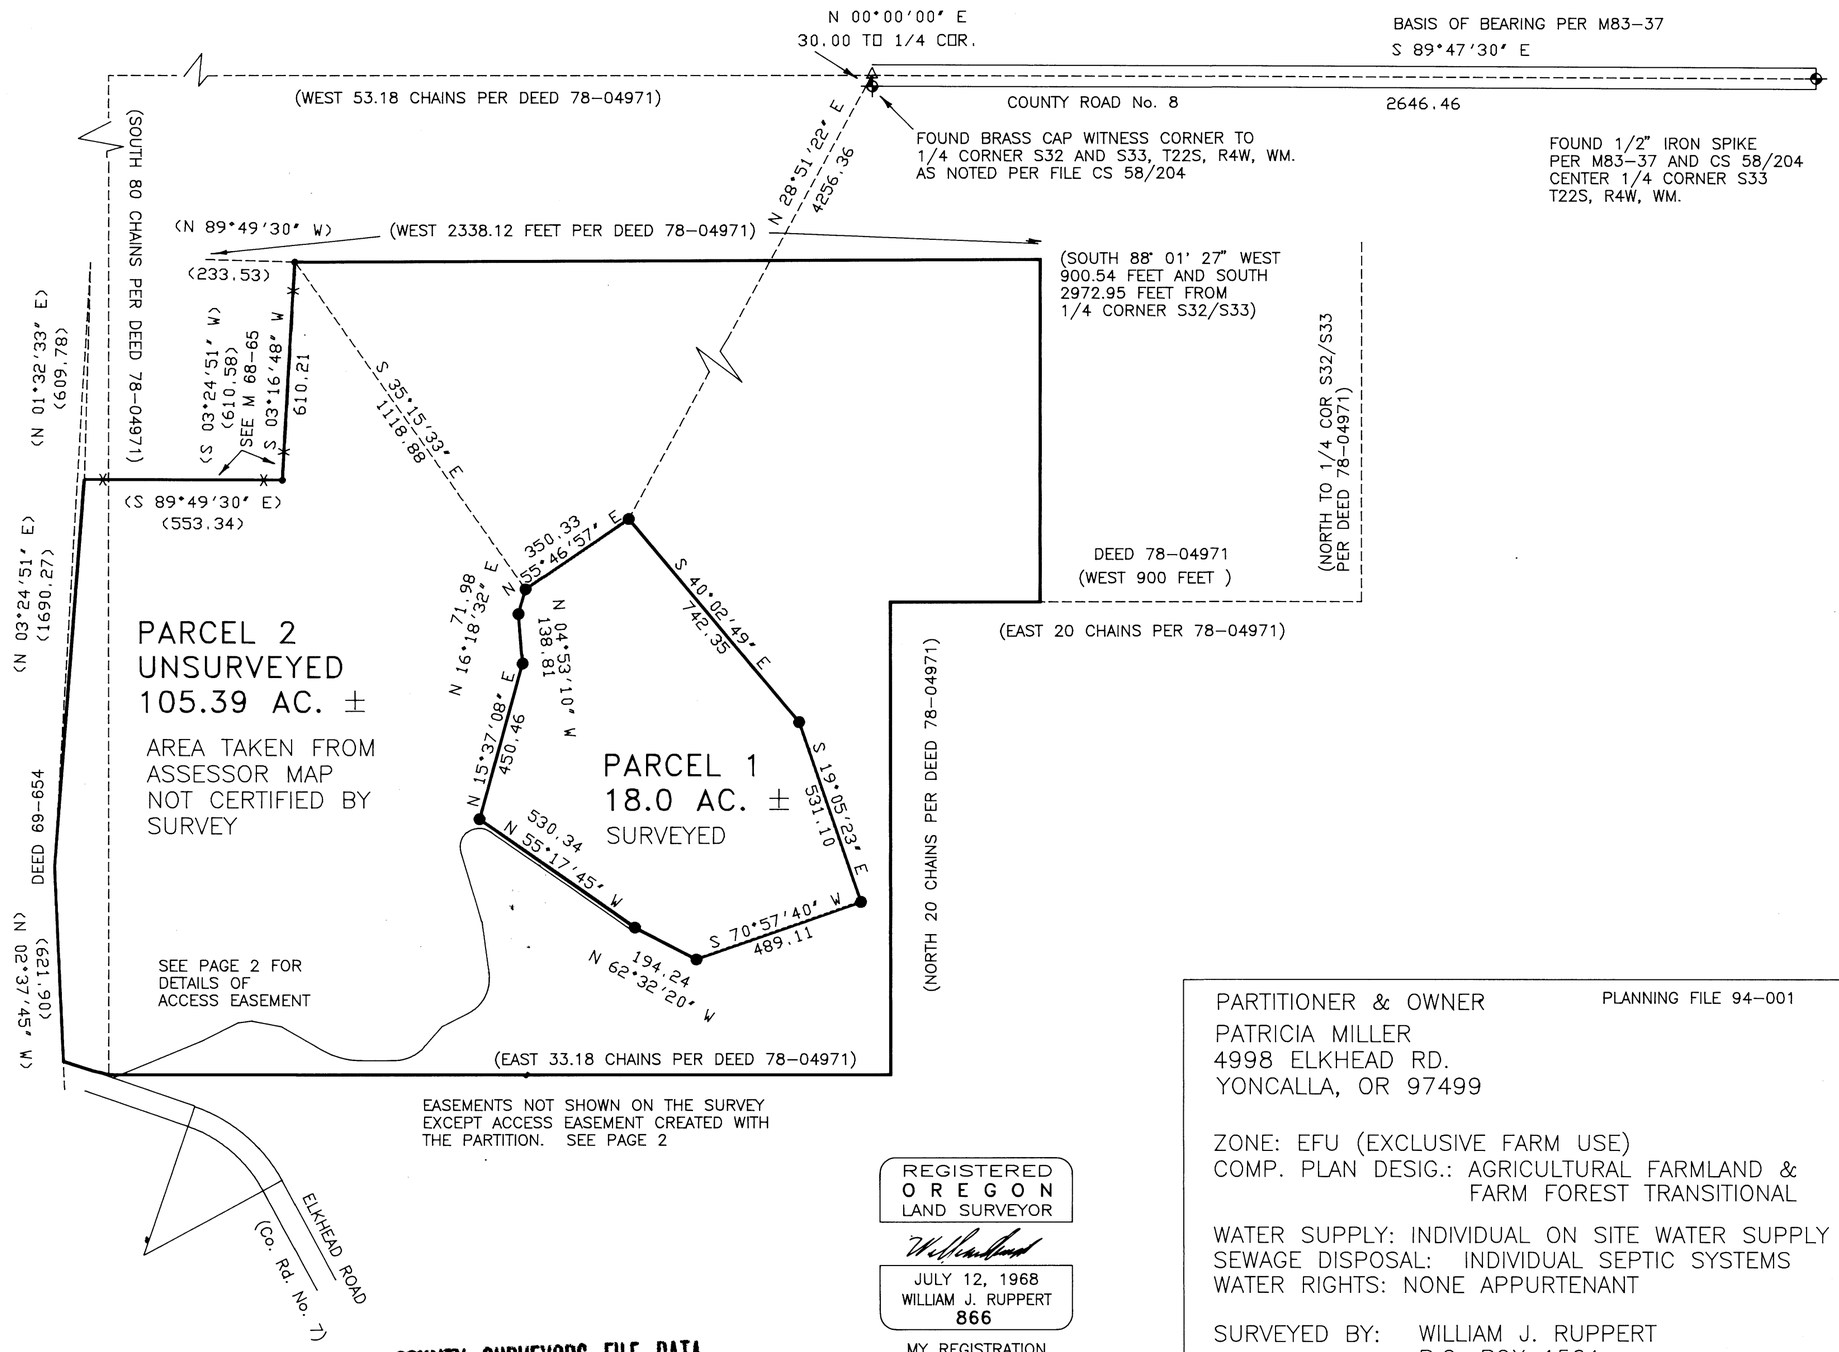

EASEMENTS NOT SHOWN ON THE SURVEY EXCEPT ACCESS EASEMENT CREATED WITH THE PARTITION. SEE PAGE 2

LEGEND:

- ● SET 5/8"X30" IRON ROD WITH 3/4" BRASS WASHER MARKED LS 866
- • FOUND 5/8" IRON ROD
- △ CALCULATED POINT
- ⌖ FOUND MONUMENT AS NOTED
- — X — FENCE
- ( ) RECORD

N

SCALE 1"=300'

COUNTY SURVEYORS FILE DATA
DO NOT REMOVE FROM OFFICE

REGISTERED
OREGON
LAND SURVEYOR

JULY 12, 1968
WILLIAM J. RUPPERT
866

MY REGISTRATION
EXPIRES 12/31/1994

PARTITIONER & OWNER
PATRICIA MILLER
4998 ELKHEAD RD.
YONCALLA, OR 97499

PLANNING FILE 94-001

ZONE: EFU (EXCLUSIVE FARM USE)
COMP. PLAN DESIG.: AGRICULTURAL FARMLAND & FARM FOREST TRANSITIONAL

WATER SUPPLY: INDIVIDUAL ON SITE WATER SUPPLY
SEWAGE DISPOSAL: INDIVIDUAL SEPTIC SYSTEMS
WATER RIGHTS: NONE APPURTENANT

SURVEYED BY: WILLIAM J. RUPPERT
P.O. BOX 1564
MYRTLE CREEK, OR 97457
DECEMBER 1994

SHEET 1 OF 3

95-04197

1995 - 0019 A

1995 - 0019 A