COUNTY SURVEYORS FILE DATA
DO NOT REMOVE FROM OFFICE

1995 - 0035 B

# LAND PARTITION OF LAND DESCRIBED BY DEED 92-17069 IN THE SE 1/4 SECTION 32, T28S, R5W, WM., AND IN THE N 1/2 SECTIONS 4 & 5, T29S, R5W, WM.

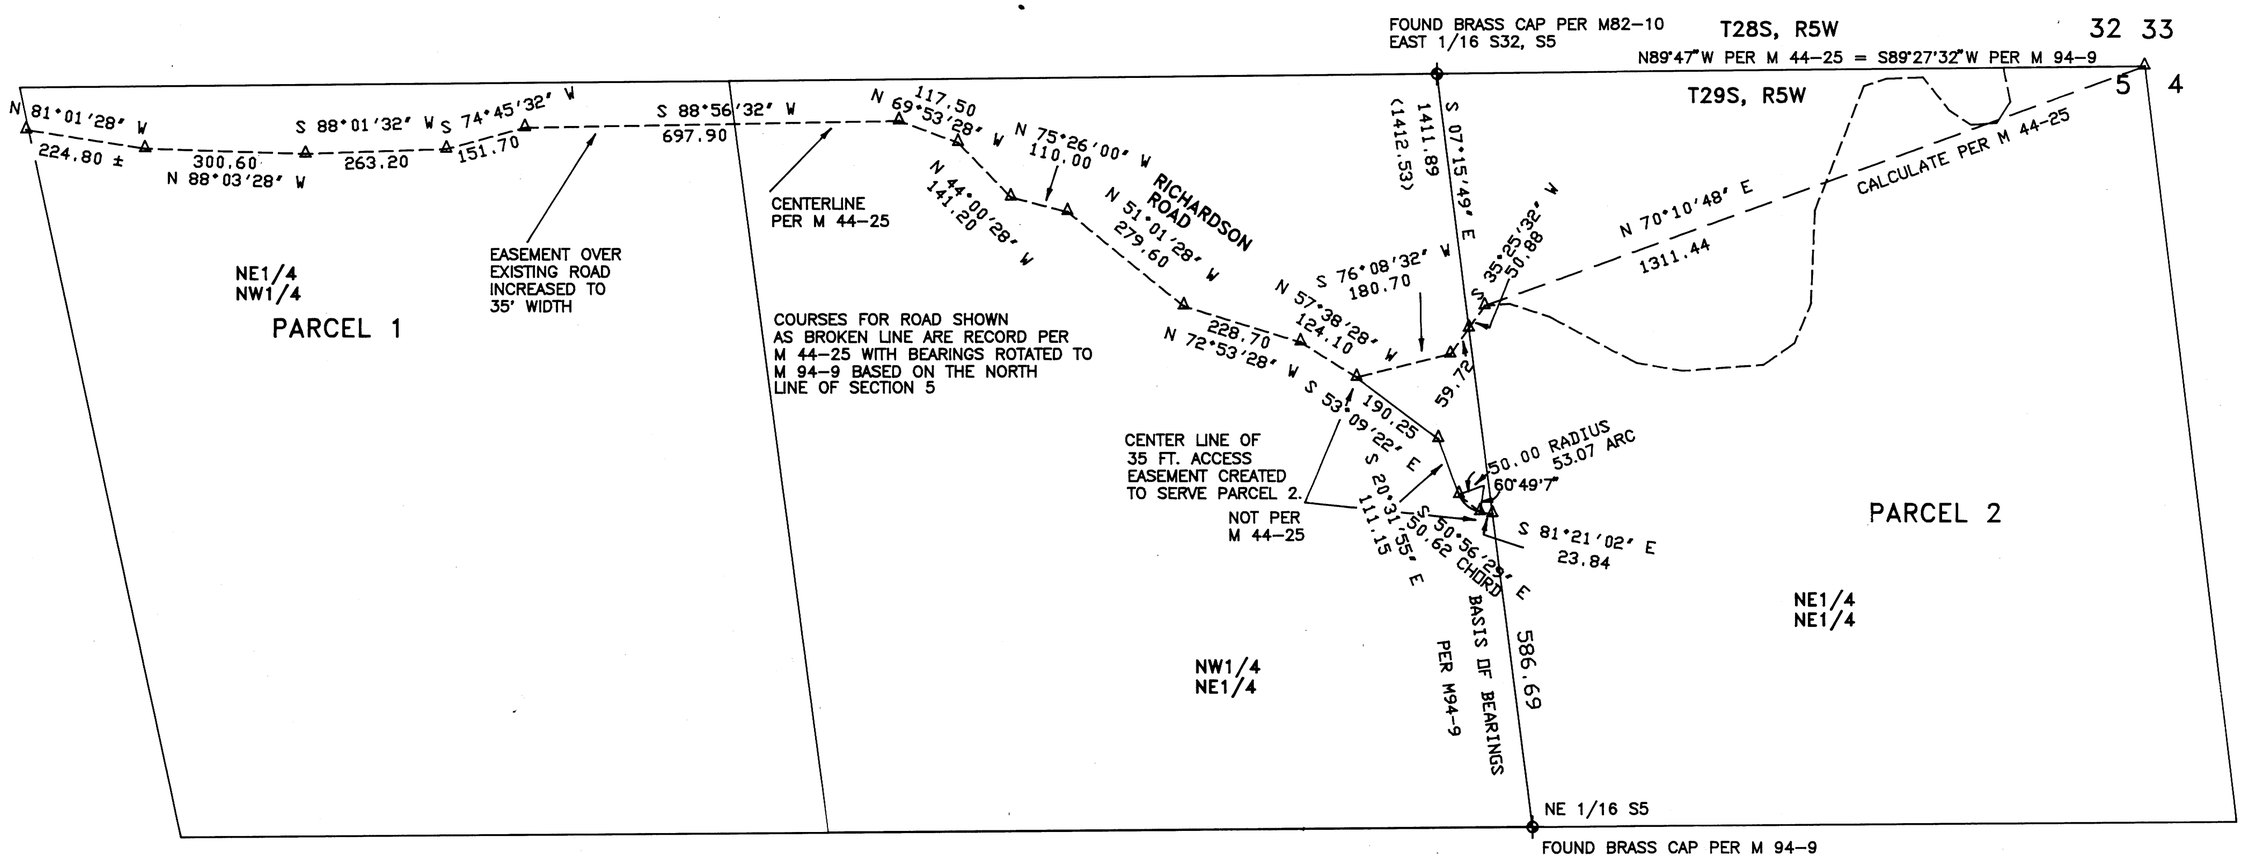


SURVEY NARRATIVE FOR SHEET 2:

THE ROADWAY PER M 44-25 WAS NOT SURVEYED. THE NEW EASEMENT FROM THE WESTERLY LINE OF PARCEL 2 TO THE CONNECTION TO THE ROAD PER M 44-25 WAS LOCATED BY SURVEY.

ACCESS EASEMENT IS SHOWN TO SATISFY PLANNING DEPT. REQUIREMENTS. NO OTHER EASEMENTS OF RECORD OR PRESCRIPTIVE RIGHTS ARE SHOWN.

LEDGEND

△ CALCULATED POINT

⊕ FOUND BRASS CAP AS NOTED

N

SCALE 1"=200'

REGISTERED
OREGON
LAND SURVEYOR

JULY 12, 1968
WILLIAM J. RUPPERT
866

MY REGISTRATION
EXPIRES 12/31/1996

PARTITIONER & OWNER
CONRAD HOLUK
P.O. BOX 88
BURLEY, WA 98322

PLANNING FILE 94-285
SHEET 2 OF 2

MAPPED BY:

WILLIAM J. RUPPERT
P.O. BOX 1564
MYRTLE CREEK, OR 97457
APRIL 1995 (SHEET 2)

95-07554

1995 - 0035 B