1996 - 0081 A

COUNTY SURVEYORS FILE DATA
DO NOT REMOVE FROM OFFICE

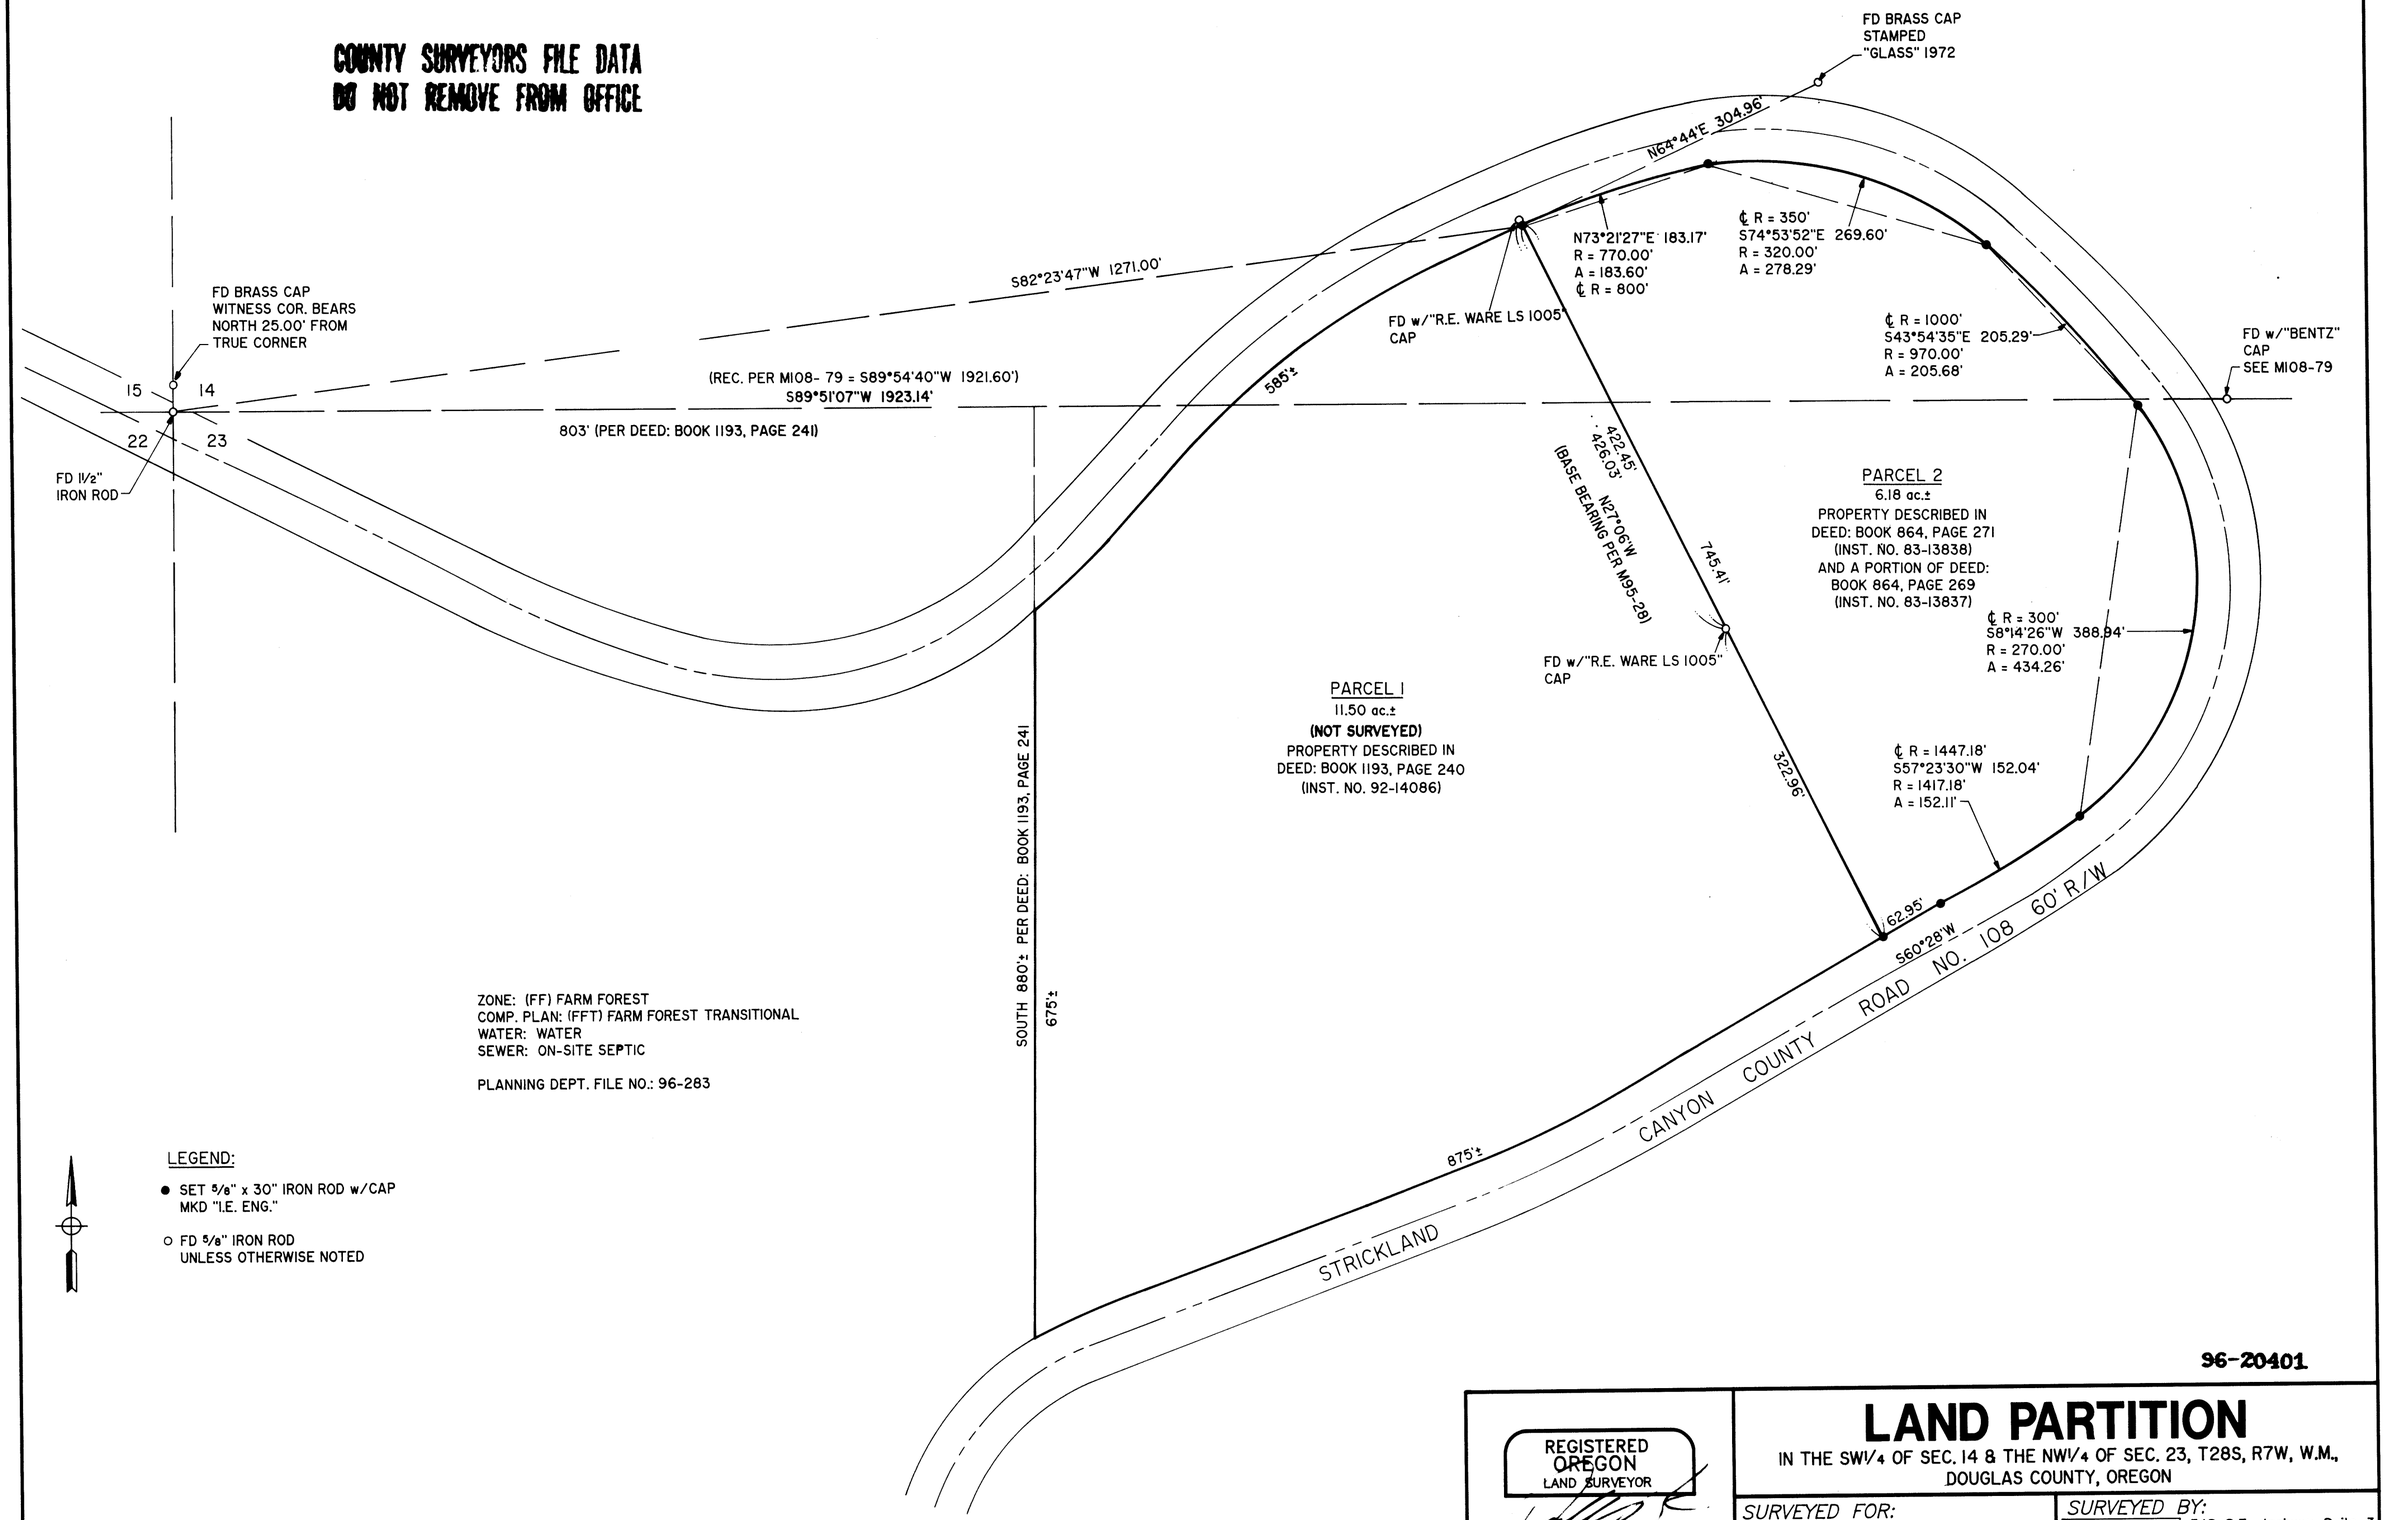

ZONE: (FF) FARM FOREST
COMP. PLAN: (FFT) FARM FOREST TRANSITIONAL
WATER: WATER
SEWER: ON-SITE SEPTIC

PLANNING DEPT. FILE NO.: 96-283

LEGEND:

- ● SET 5/8" x 30" IRON ROD w/CAP MKD "I.E. ENG."
- ○ FD 5/8" IRON ROD UNLESS OTHERWISE NOTED

96-20401

REGISTERED
OREGON
LAND SURVEYOR
JULY 12, 1988
DONALD A. BENTZ
839
EXPIRES 12-31-97

LAND PARTITION

IN THE SW1/4 OF SEC. 14 & THE NW1/4 OF SEC. 23, T28S, R7W, W.M., DOUGLAS COUNTY, OREGON

SURVEYED FOR:
GERALD D. & CAROL GORDON
3081 STRICKLAND CANYON RD.
ROSEBURG, OREGON 97470
MILTON L. & SUSAN K. SULLIVAN
3153 STRICKLAND CANYON RD.
ROSEBURG, OREGON 97470

SURVEYED BY:
i.e. ENGINEERING
548 S.E. Jackson Suite 3
Roseburg, Oregon 97470
PHONE (541) 673-0166
FAX (541) 440-9392

SCALE: 1" = 100' | DATE: SEPT. 1996 | 1348-01 | PAGE: 1 OF 2

1996 - 0081 A