COUNTY SURVEYORS FILE DATA
DO NOT REMOVE FROM OFFICE

1997 - 0026 A

LAND PARTITION
IN The S.W. 1/4 of SEC. 5, The So. 1/2 of SEC. 6,
The No. 1/2 of SEC. 7, The N.W. 1/4 of SEC. 8,
T. 28S., R. 5 W.W. & The S.E. 1/4 of SEC. 1
& SEC. 12 of T. 28S., R. 6 W.W.M.

OWNER - PARTITIONER :
SERAFIN INVESTMENTS LTD.
PETER B. SERAFIN - GENERAL PARTNER
SEWAGE - SEPTIC SYSTEMS
WATER - DRILLED WELL, Parcel 1; Spring Parcel 2
ZONING FG; FF COMP. PLAN AGG, FFT
PLANNING DEPT. FILE # 96-374
Feb. 1997
Page 1 of 2

I hereby certify that all taxes, special assessments or other charges required by law have been paid.
Vickey Tanferani, deputy 2-26-97
Do. Co. Tax Collector

William L. Rogers
EXP. 12/31/98

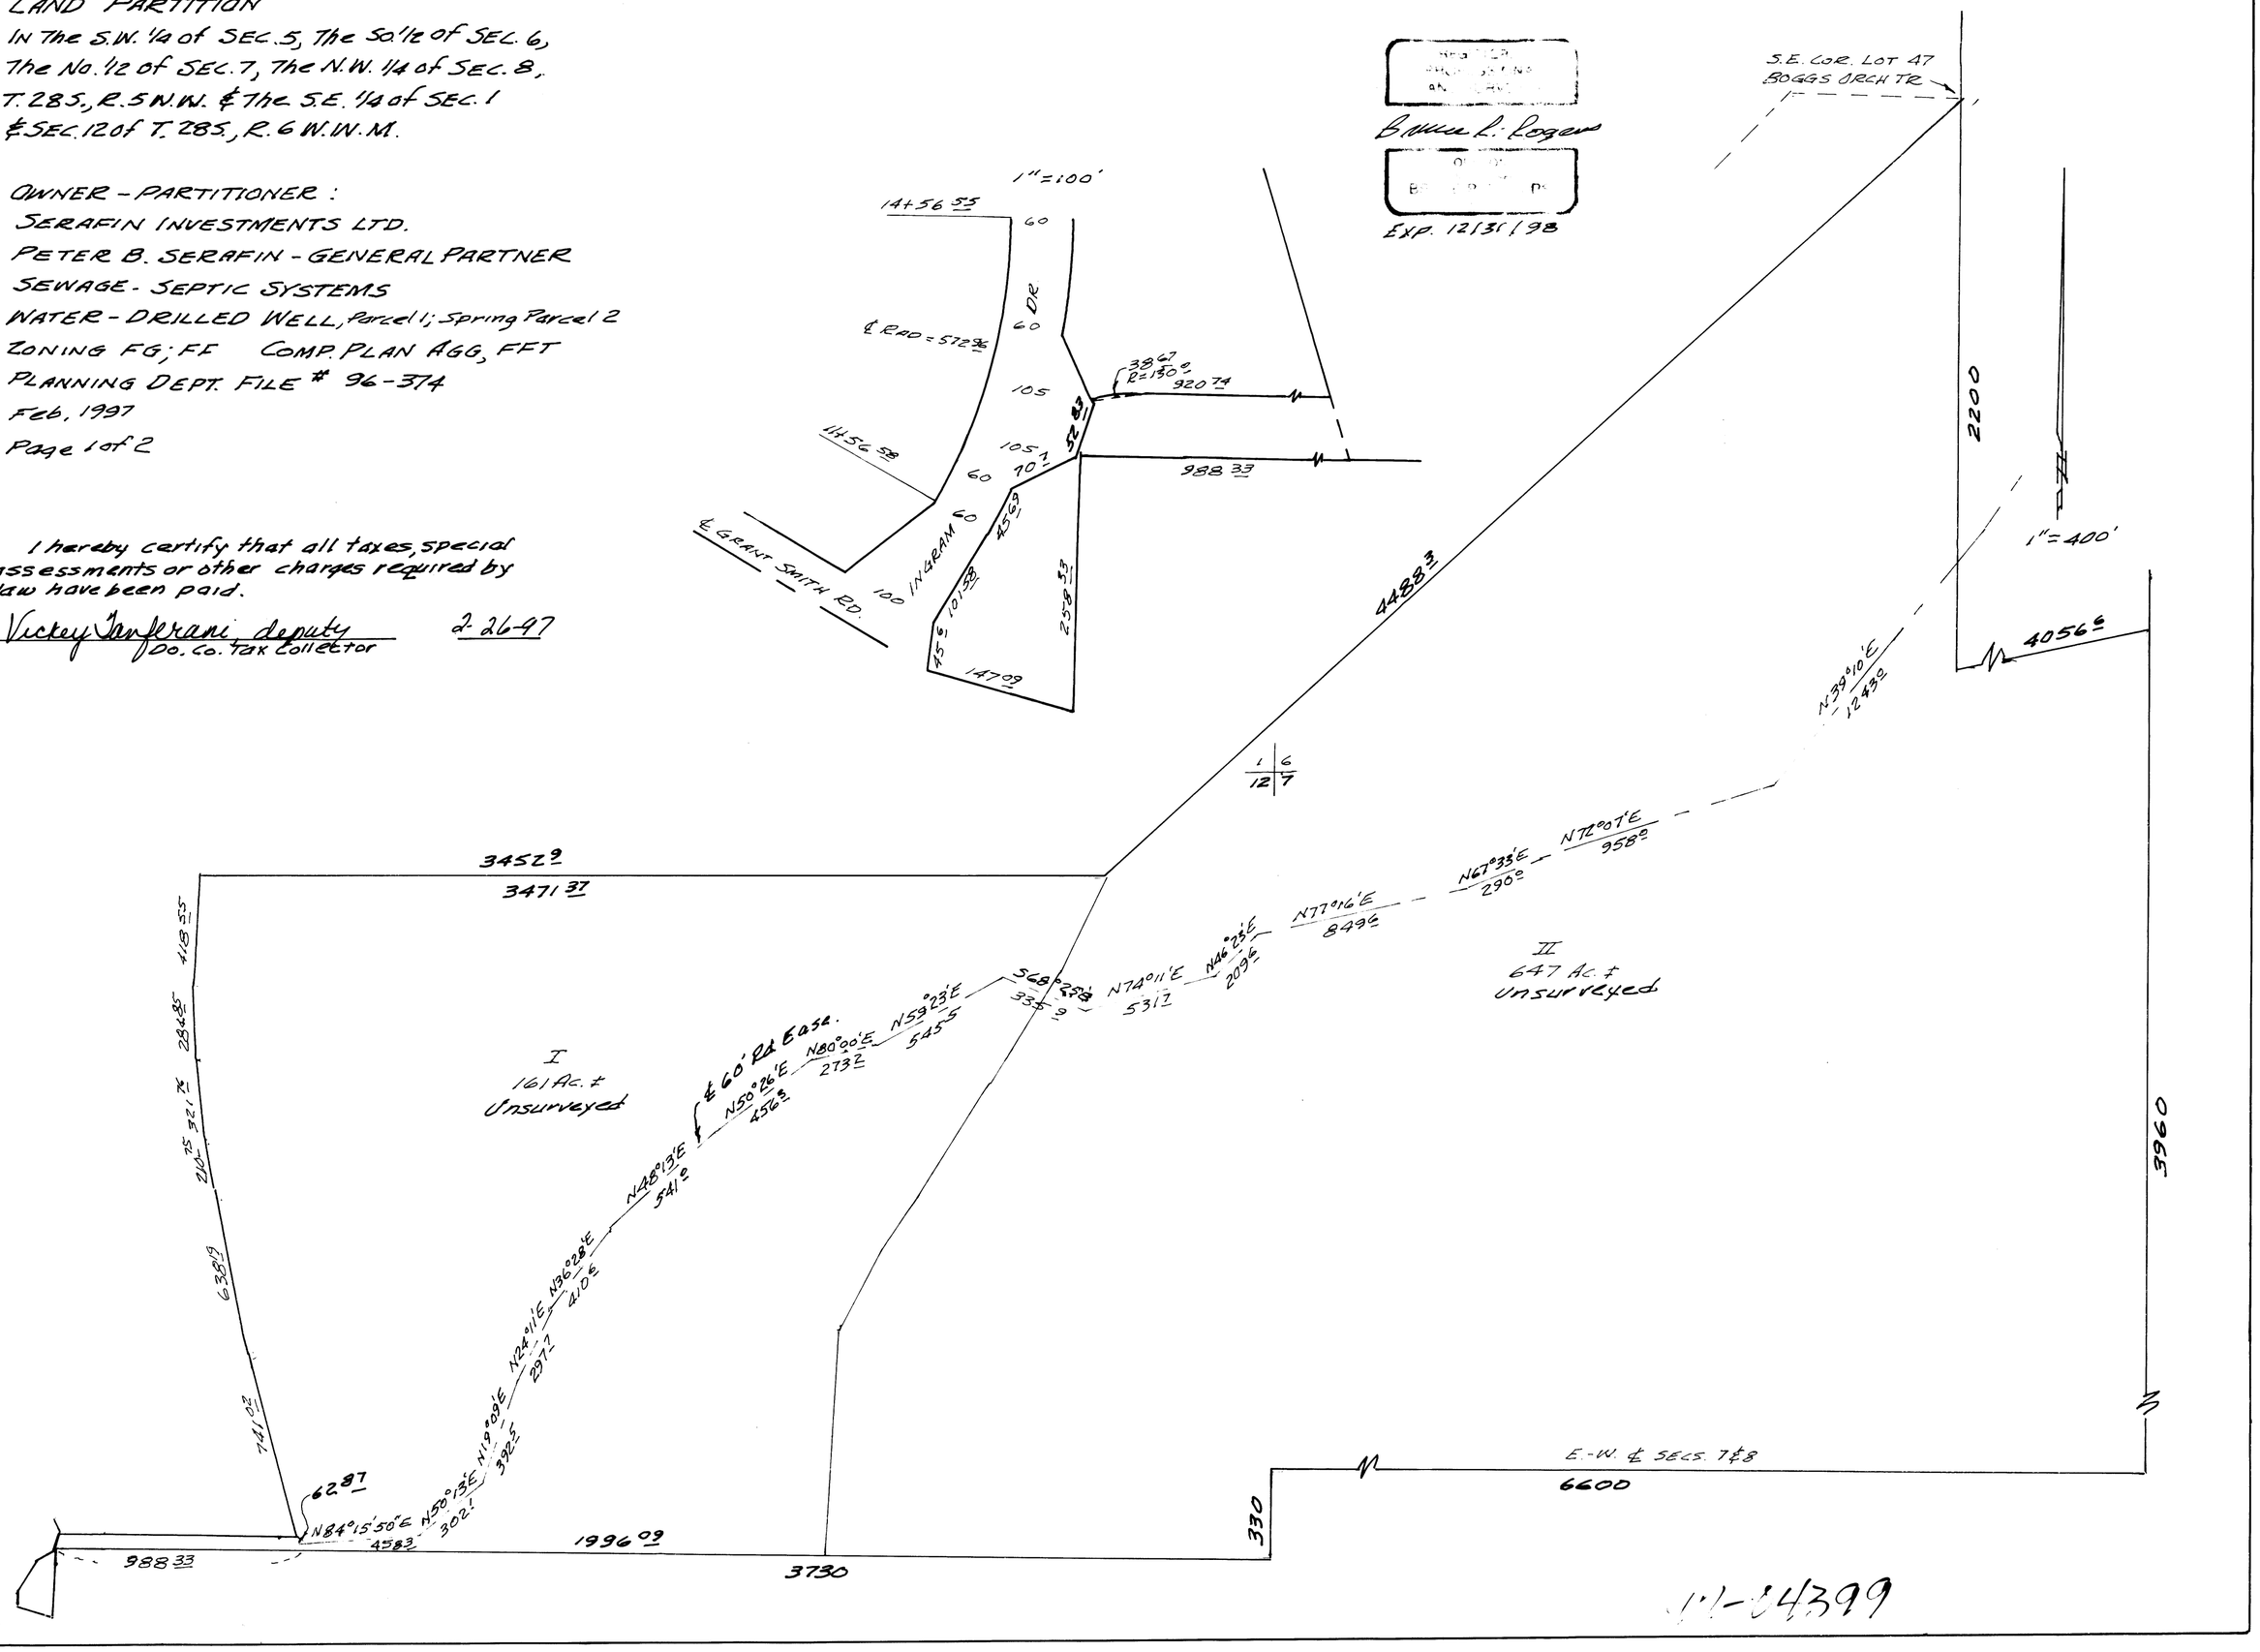
1" = 100'
1" = 400'
S.E. COR. LOT 47 BOGGS ORCH TR.
GRANT SMITH RD.
INGRAM DR
I
161 Ac. ±
Unsurveyed
II
647 Ac. ±
Unsurveyed
E-W. ¢ SECS. 7 & 8
6600
3960
3730
330
4488
2200
4056
3452
3471
1996
988
1456
1470
1014
1145
1056
1052
1051
1060
1060
1060