DOUGLAS COUNTY OFFICIAL RECORDS
BARBARA E. NIELSEN, COUNTY CLERK 2003-030881
NO FEE
00048972200300308810060061
11/12/2003 02:34:15 PM
PLAT-PAR Cnt=1 Stn=18 RECORDINGDESK
This is a no fee document

FINAL PARTITION

LOCATED IN SECTION 17 & THE EI/2 EI/2 SECTION 18.
T.20S., R.10W., W.M. DOUGLAS COUNTY, OREGON
(PARCEL 2 OF PARTITION PLAT 1995 - 89)

PREPARED FOR:

MIKE & RACHEL A. MAST
401 SUNNY RIDGE LANE
REEDSPORT, OR 97467

PREPARED BY:

MULKINS & RAMBO, LLC
P.O. BOX 809
NORTH BEND, OR 97459

REGISTERED
PROFESSIONAL
LAND SURVEYOR
Troy Rambo
OREGON
JULY 14,1998
TROY J. RAMBO
2865
EXPIRES 12-31-04

SCALE 1" = 400'
OCTOBER 29, 2003

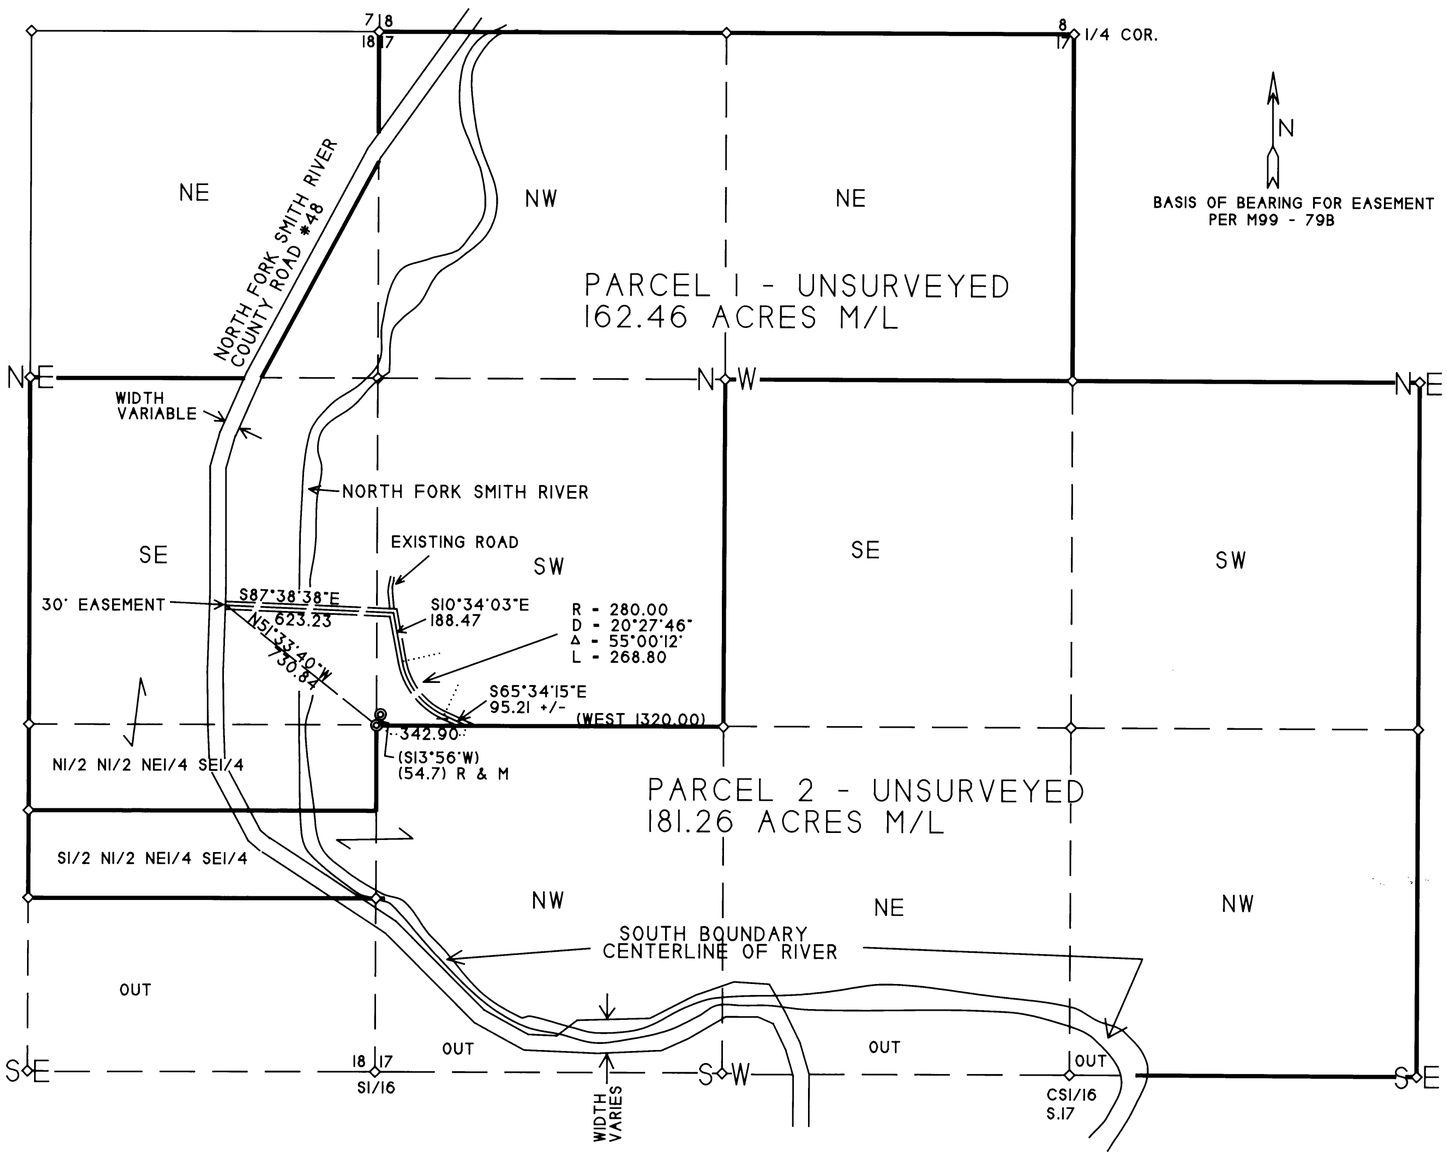

N
BASIS OF BEARING FOR EASEMENT
PER M99 - 79B

VERTICLE CONTROL MOUMENT - NONE
WITH COUNTY SURVEYOR'S APPROVAL

LEGEND
- FD. CORNERS PER M99 - 79B
- CALCULATED POSITION
- 30 FT. ACCESS/UTILITY EASEMENT

2003-0077 A

2003-0077 A