DOUGLAS COUNTY OFFICIAL RECORDS
BARBARA E. NIELSEN, COUNTY CLERK
2008-021226
NO FEE
00232172200800212260020026
12/02/2008 10:23:30 AM
PLAT-PAR Cnt=1 Stn=3 MARRIAGECOUNTER
This is a no fee document

2008-0087 A

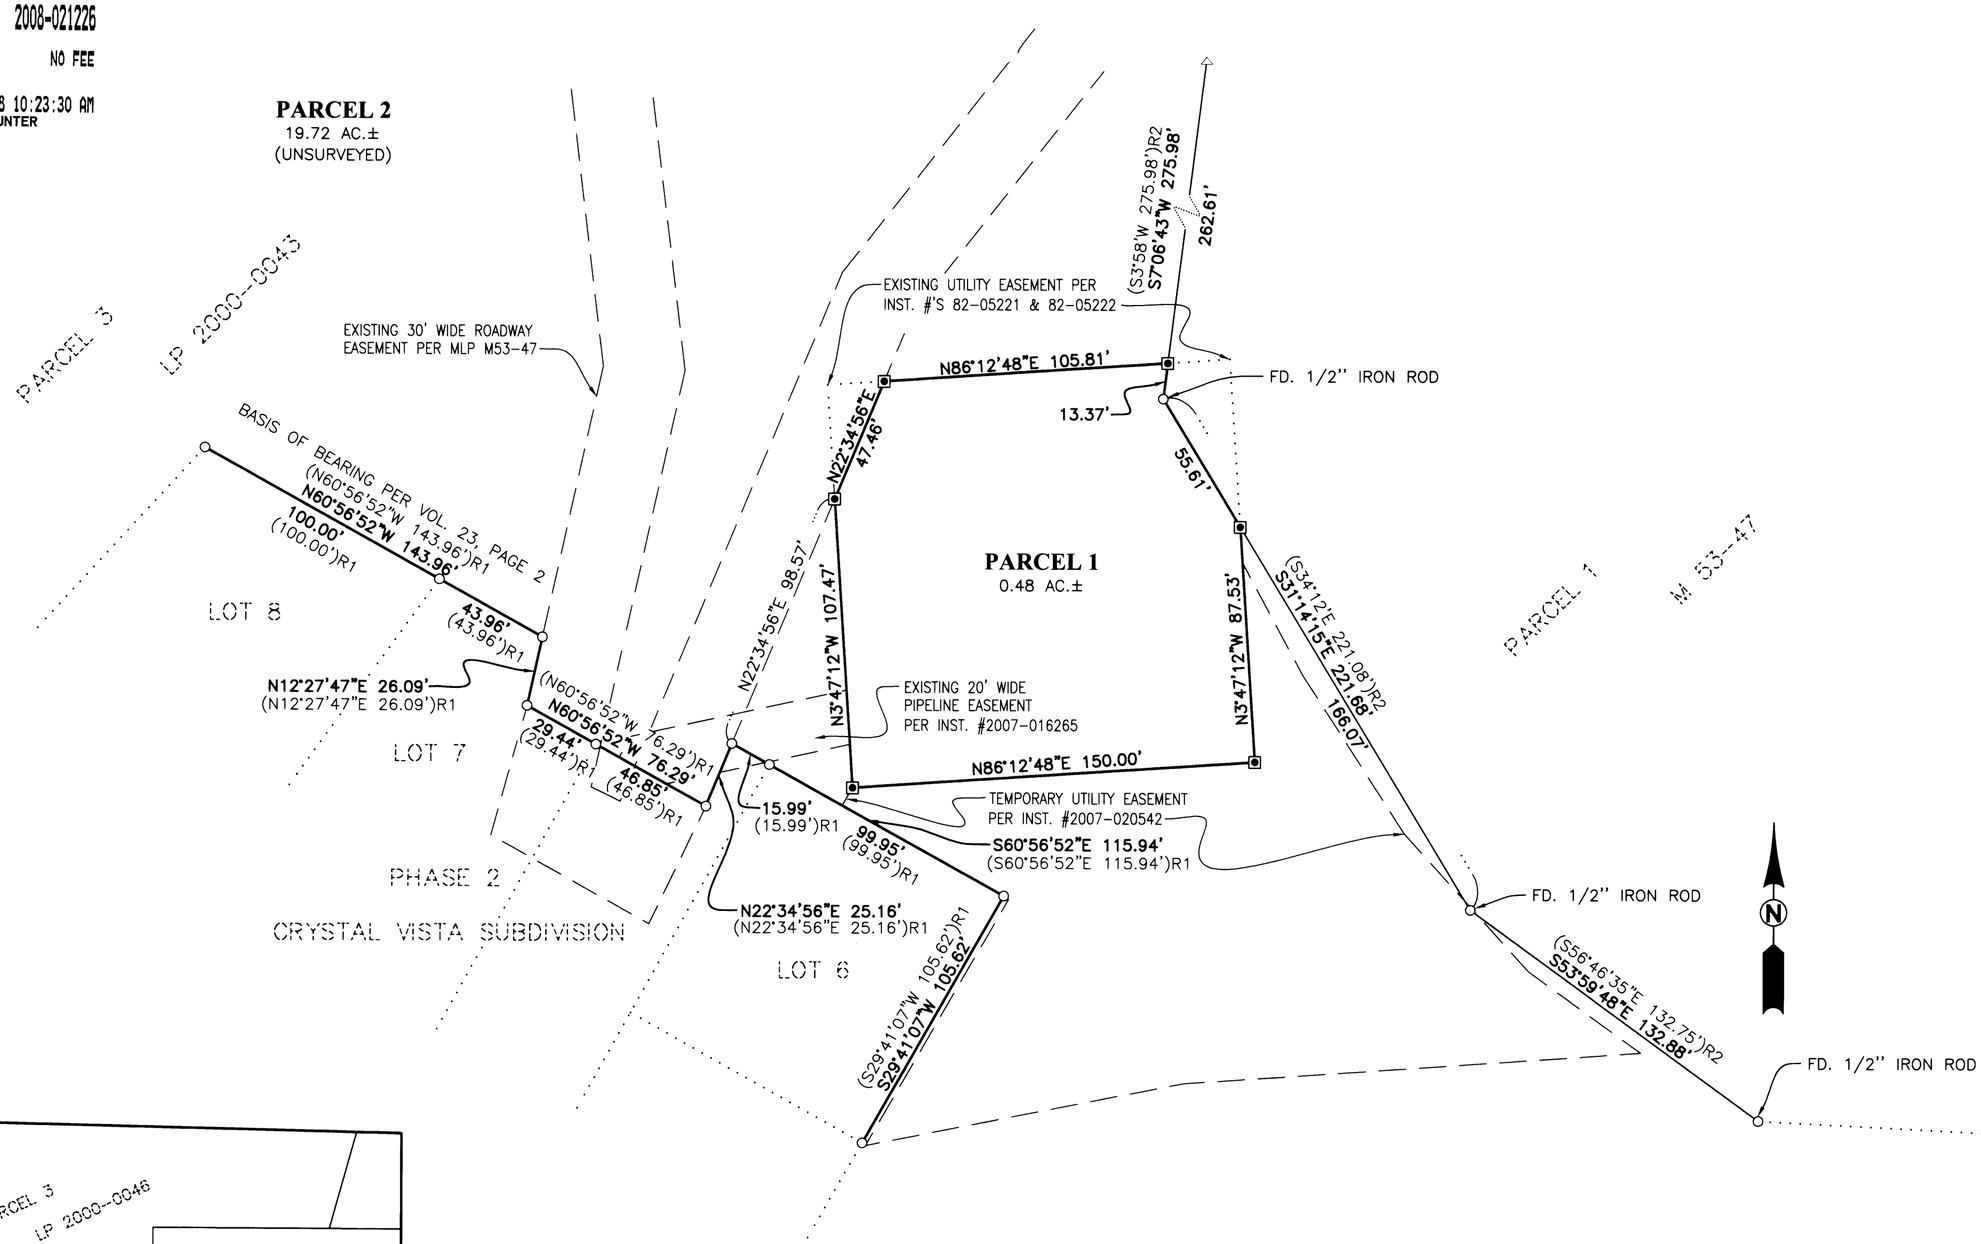

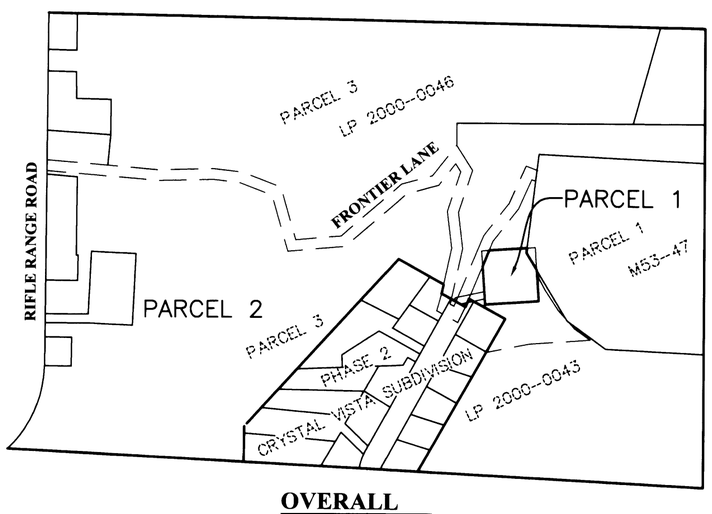

OVERALL
SCALE: 1" = 300'

0' 20 40 80
SCALE: 1" = 40'

LEGEND:

- ◉ SET 5/8" x 30" IRON ROD w/CAP MARKED "I.E. ENGINEERING" UNLESS OTHERWISE NOTED
- ○ FOUND 5/8" IRON ROD w/CAP MARKED "I.E. ENGINEERING" UNLESS OTHERWISE NOTED
- △ CALCULATED POSITION
- ( )R1 RECORD AS PER VOL. 23, PAGE 2
- ( )R2 RECORD AS PER M53-47

REGISTERED PROFESSIONAL LAND SURVEYOR
OREGON
JULY 14, 1978
RONALD A. QUIMBY
1654
EXPIRES: 12/31/2008

LAND PARTITION

LYING IN THE S.E. QUARTER OF SECTION 17, TOWNSHIP 27 SOUTH, RANGE 5 WEST, WILLAMETTE MERIDIAN, DOUGLAS COUNTY, OREGON

SURVEYED FOR:
GEORGE GIBBY
670 N.E. FRONTIER LANE
ROSEBURG, OR. 97470

SURVEYED BY:
i.e. ENGINEERING
809 SE Pine Street
Roseburg, Oregon 97470
PHONE (541) 673-0166
FAX (541) 440-9392
iemail@ieengineering.com

SCALE: AS NOTED	JOB NO: 149-159	DWG. BY: DAF	
	DATE: NOV., 2008	PM: DAF	PAGE: 1 OF 2

2008-0087 A