DOUGLAS COUNTY OFFICIAL RECORDS
BARBARA E. NIELSEN, COUNTY CLERK
2009-011237
NO FEE
00247805200900112370020027
06/18/2009 03:10:52 PM
PLAT-PAR Cnt=1 Stn=3 MARRIAGECOUNTER
This is a no fee document

2009-0032 A

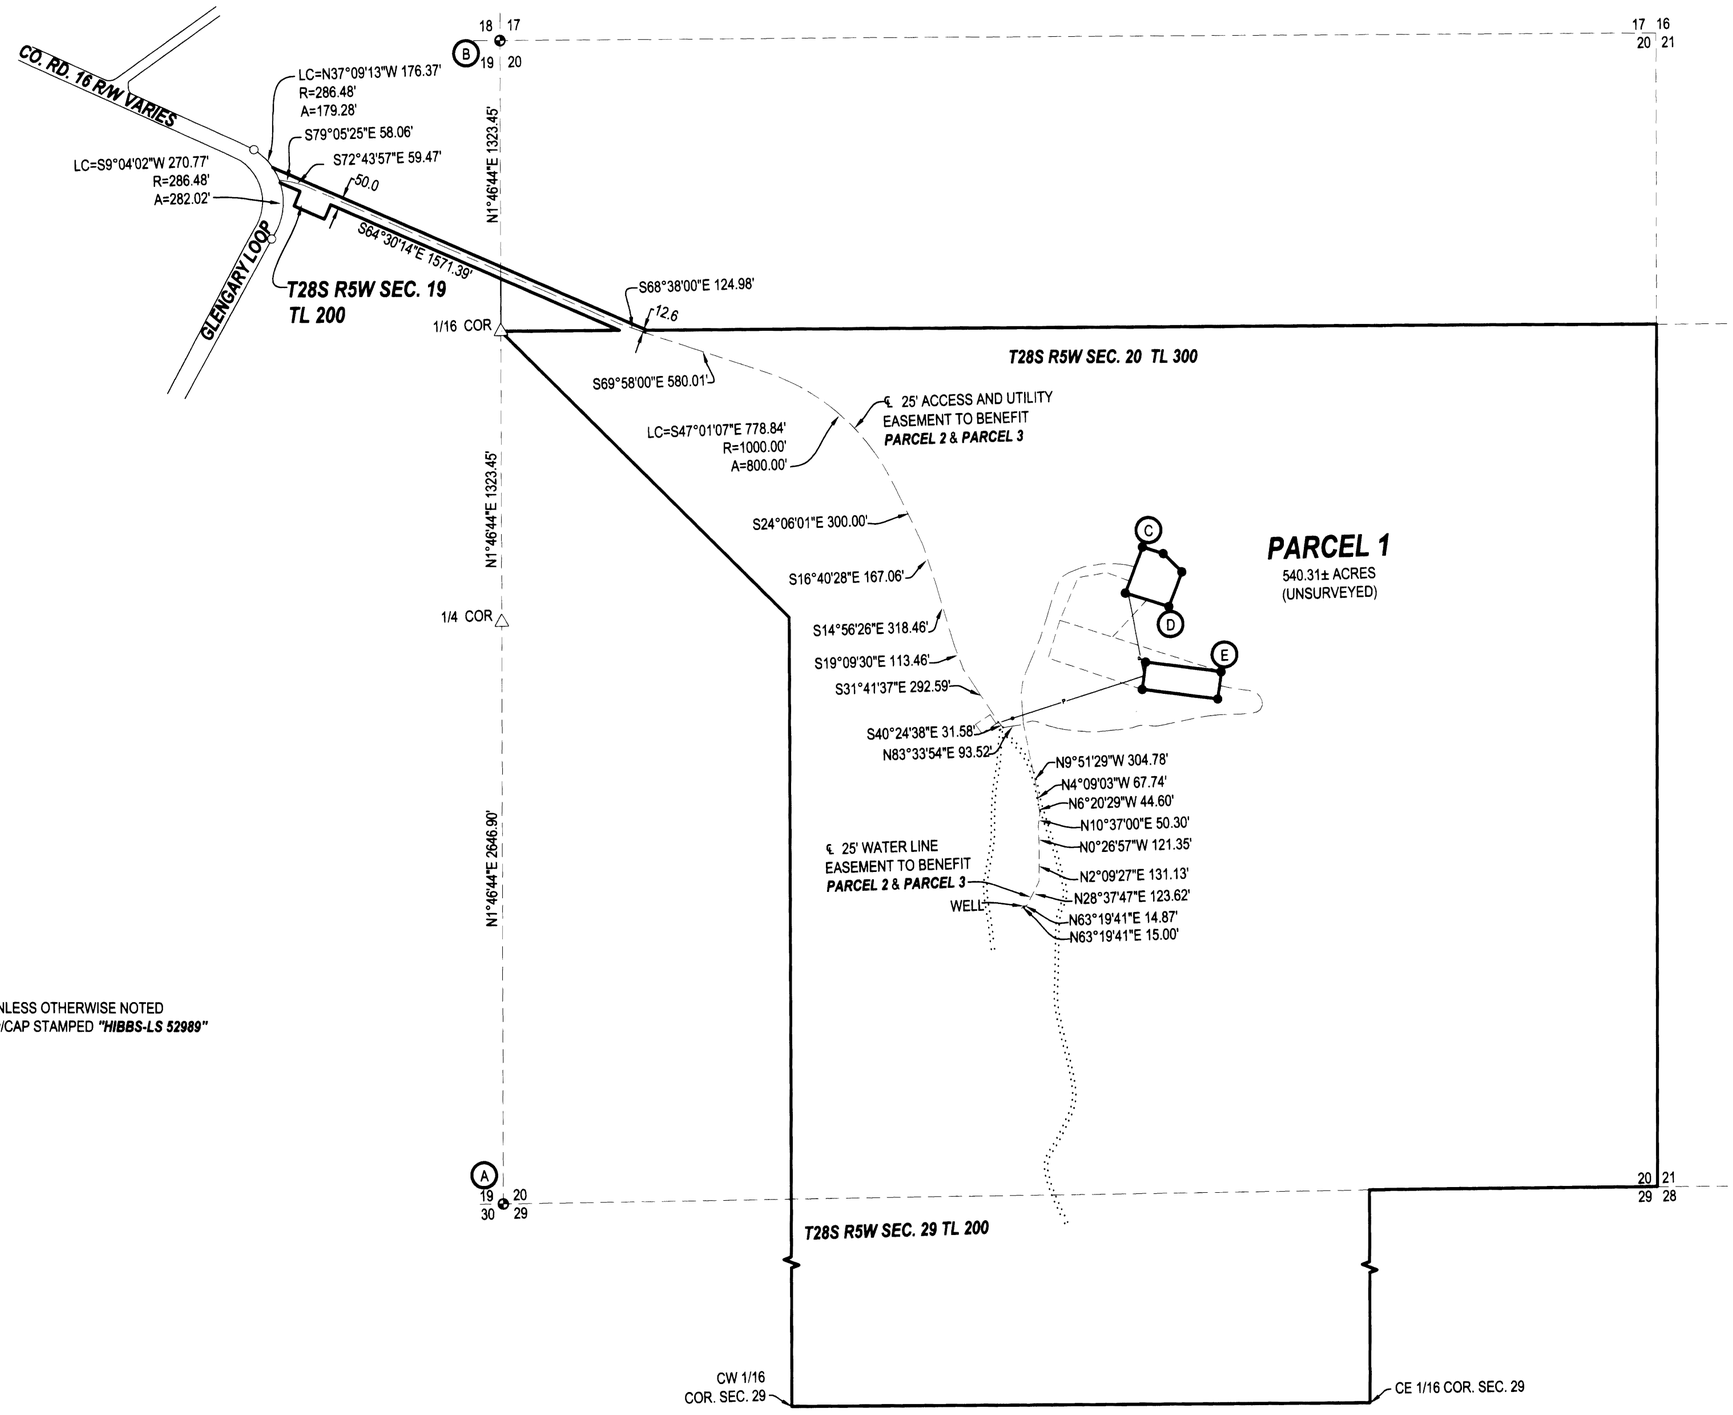

LEGEND

- FOUND BRASS CAP
- FOUND IRON PIPE
- FOUND 5/8" IRON ROD UNLESS OTHERWISE NOTED
- SET 5/8"x30" IRON ROD w/CAP STAMPED ***"HIBBS-LS 52989"***
- △ CALCULATED POSITION
- ✕ TEST HOLE

B-C = S49°57'30"E 3735.04'
D-E = S37°02'46"E 380.45'
A-E = N55°32'28"E 4081.39'

PLANNING DEPT. FILE NO. 02-179

LAND PARTITION

LYING IN THE NE 1/4 SEC. 19, THE NE1/4 AND NW 1/4 SEC. 29 AND ALL 4 1/4'S OF SEC. 20, T28S, R5W
WILLAMETTE MERIDIAN, DOUGLAS COUNTY, OREGON

CLIENT:
JEREMY AND MINDY HUNT
237 GLENGARY LOOP RD.
ROSEBURG, OREGON 97470

SURVEYOR:
NEIL HIBBS **LAND SURVEYING, INC.**
4739 LOOKINGGLASS ROAD
ROSEBURG, OREGON 97470
phone (541) 957-9303
fax (541) 957-9306
email: neilhibbs@wildblue.net

DWG. SCALE: 1" = 500'	***JOB #:*** 0509-02	***DWG. BY:*** FLB	***PAGE:*** 1 OF 2	***DATE:*** JUNE 2008

REGISTERED
PROFESSIONAL
LAND SURVEYOR

OREGON
JANUARY 12, 1999
F.NEIL HIBBS
52989

6/30/2009

2009-0032 A

DRAFTING