2017-0012 B

A PARTITION PLAT FOR ANDY & SARAH SARASPE

LOCATED IN THE SW 1/4 OF SECTION 26, TOWNSHIP 29 SOUTH, RANGE 6 WEST
WILLAMETTE MERIDIAN, DOUGLAS COUNTY, OREGON

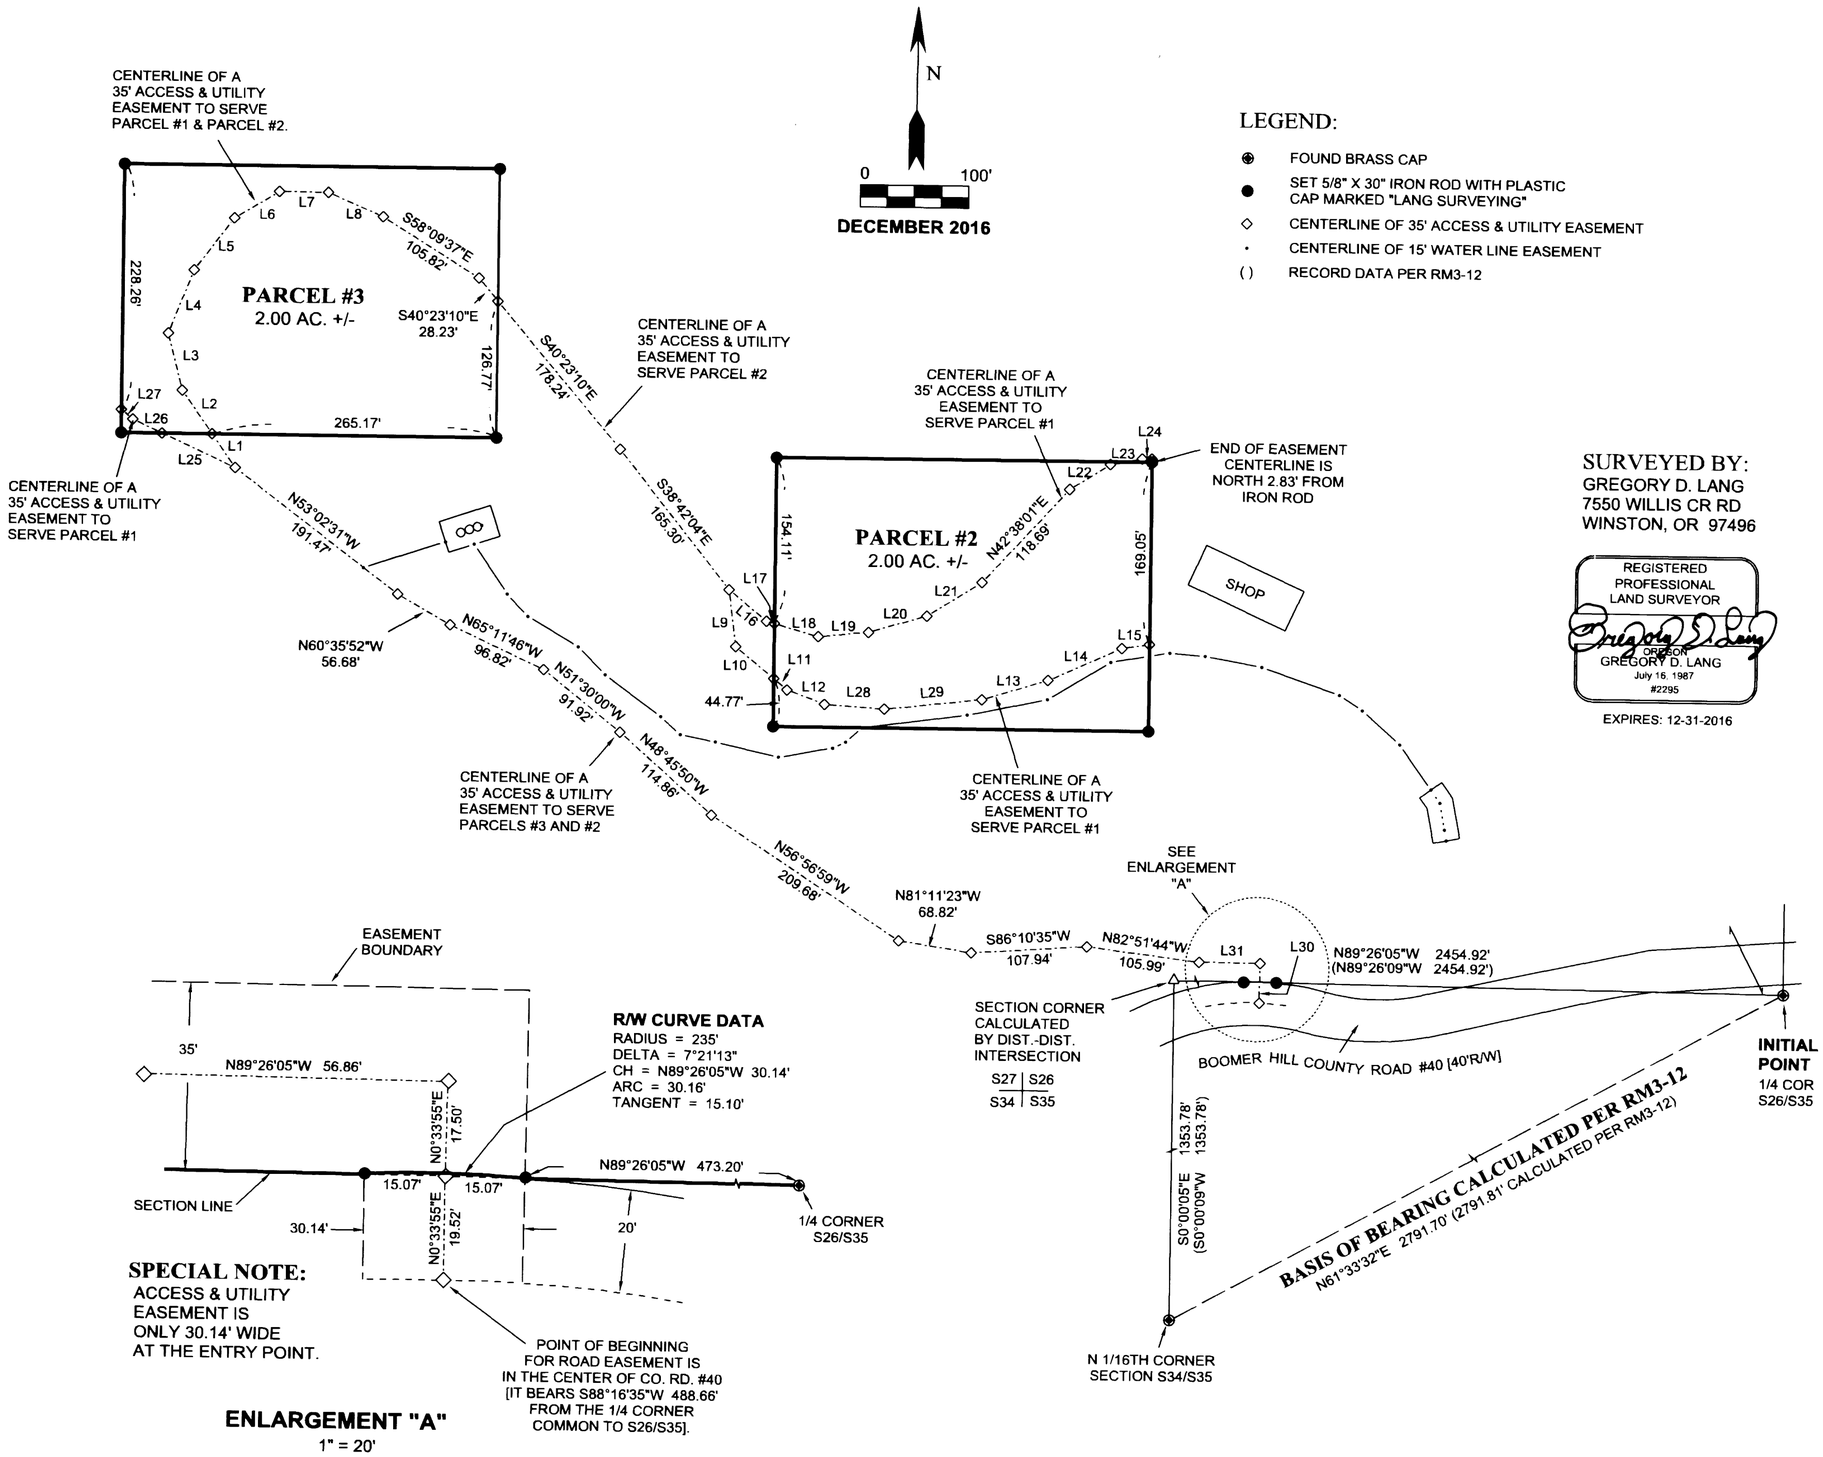

LEGEND:

- ⊕ FOUND BRASS CAP
- ● SET 5/8" X 30" IRON ROD WITH PLASTIC CAP MARKED "LANG SURVEYING"
- ◇ CENTERLINE OF 35' ACCESS & UTILITY EASEMENT
- · CENTERLINE OF 15' WATER LINE EASEMENT
- ( ) RECORD DATA PER RM3-12

SURVEYED BY:
GREGORY D. LANG
7550 WILLIS CR RD
WINSTON, OR 97496

REGISTERED PROFESSIONAL LAND SURVEYOR
OREGON
GREGORY D. LANG
July 16, 1987
#2295
EXPIRES: 12-31-2016

LINE TABLE FOR PAGE 2

LINE	BEARING	HORIZ DIST
L1	N35°05'22"W	38.06'
L2	N35°05'22"W	49.29'
L3	N14°31'24"W	54.69'
L4	N21°36'07"E	63.41'
L5	N37°07'26"E	61.42'
L6	N59°03'15"E	48.49'
L7	S89°39'44"E	45.86'
L8	S66°56'58"E	55.61'
L9	S7°25'03"E	53.29'
L10	S50°51'55"E	46.09'
L11	S50°51'55"E	16.35'
L12	S69°30'29"E	37.50'
L13	N73°09'26"E	64.23'
L14	N65°47'18"E	75.13'
L15	N81°24'22"E	25.92'
L16	S50°57'34"E	45.66'
L17	S74°02'44"E	7.45'
L18	S74°02'44"E	42.69'
L19	N83°55'46"E	46.81'
L20	N74°01'18"E	56.61'
L21	N58°07'28"E	60.28'
L22	N58°19'17"E	44.41'
L23	N79°11'26"E	30.19'
L24	N90°00'00"E	8.96'
L25	N65°30'35"W	75.13'
L26	N65°30'35"W	30.19'
L27	N49°38'36"W	14.25'
L28	S86°04'09"E	55.80'
L29	N83°37'23"E	91.46'
L30	N0°33'55"E	37.02'
L31	N89°26'05"W	56.86'

ENLARGEMENT "A"
1" = 20'

2017-0012 B