LAND PARTITION

LOCATED in the Sections 14 and 15, T 26 S., R. 7 W., W.M.
in Douglas County, Oregon.

October, 2024

2024–0032 C

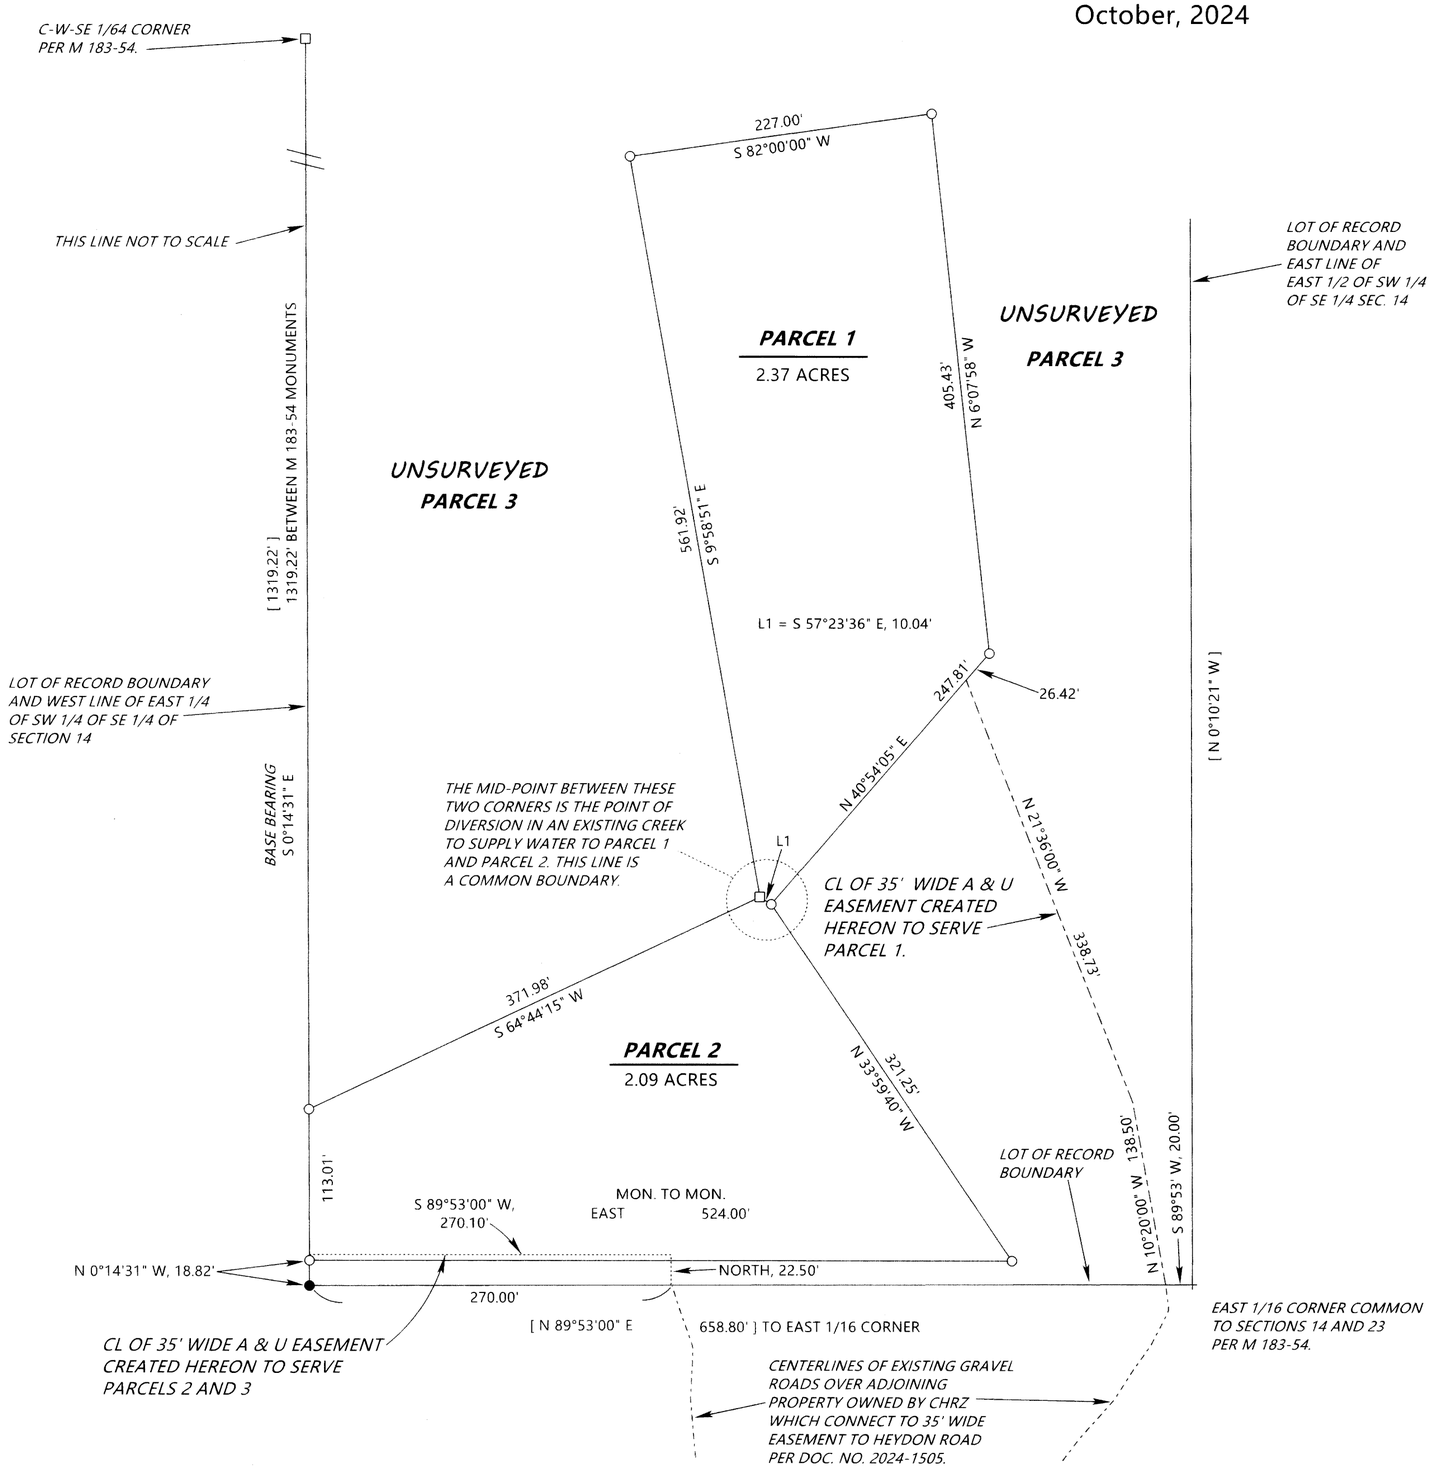

SURVEYED FOR: *CLINT AND LORI CHRZ*
640 HEYDON ROAD
ROSEBURG, OREGON 97471

SURVEYED BY: *DAVID EDWARDS LAND SURVEYING*
P.O. BOX 361
OAKLAND, OREGON 97462
PHONE: (541) 459-0512

REGISTERED
PROFESSIONAL
LAND SURVEYOR
David A. Edwards
OREGON
JULY 24, 1980
DAVID A. EDWARDS
2339

RENEWS 12/31/25

LEGEND

- ● INDICATES 5/8" DIAM. STEEL REBAR WITH MY CAP FOUND PER M 183-54 AT THE W-E 1/64 CORNER.
- ○ INDICATES 5/8" X 30" STEEL REBAR WITH RED PLASTIC CAP MKD. "D.A. EDWARDS-L.S. 2339" SET.
- \+ INDICATES A COMPUTED POINT.
- □ INDICATES 2" LONG CONCRETE NAIL WITH MY CAP ATTACHED FOUND OR SET IN SOLID ROCK.
- [ ] DENOTES RECORD DATA PER M 183-54.

DETAIL SCALE: 1" = 80'

A & U = ACCESS AND UTILITY

BASIS OF BEARINGS: M 183-54 AS SHOWN.

N
W E
S

DETAIL OF PARCELS 1 AND 2

2024–0032 C

Traverse PC