Note 2: The 2.298 acs previously shown in area col. have been decr. disp of as follows: 0.52 acs. by deed 21578, shown hatched (letter "B").
0.355 acs by deed 21538, 0.30 acs. by deed 21807, shown hatched (letter "C")
1.072 " " " 23105 " " "D"

Note 3: Lands Oregon Law of 1891. Covers 100' R.W. 50' e.s. & over State Lands.

Note 4. 2.22 acs disp of: 0.52 acs already disp'd of by deed 21578, shown hatched letter "B"; 1.212 ac's shown hatched letter "D"
0.856 ac's shown by letter "E" was never claimed as owned by S.P.Co

Note 5: All minerals oil natural gas, petroleum and other hydrocarbons reserved.

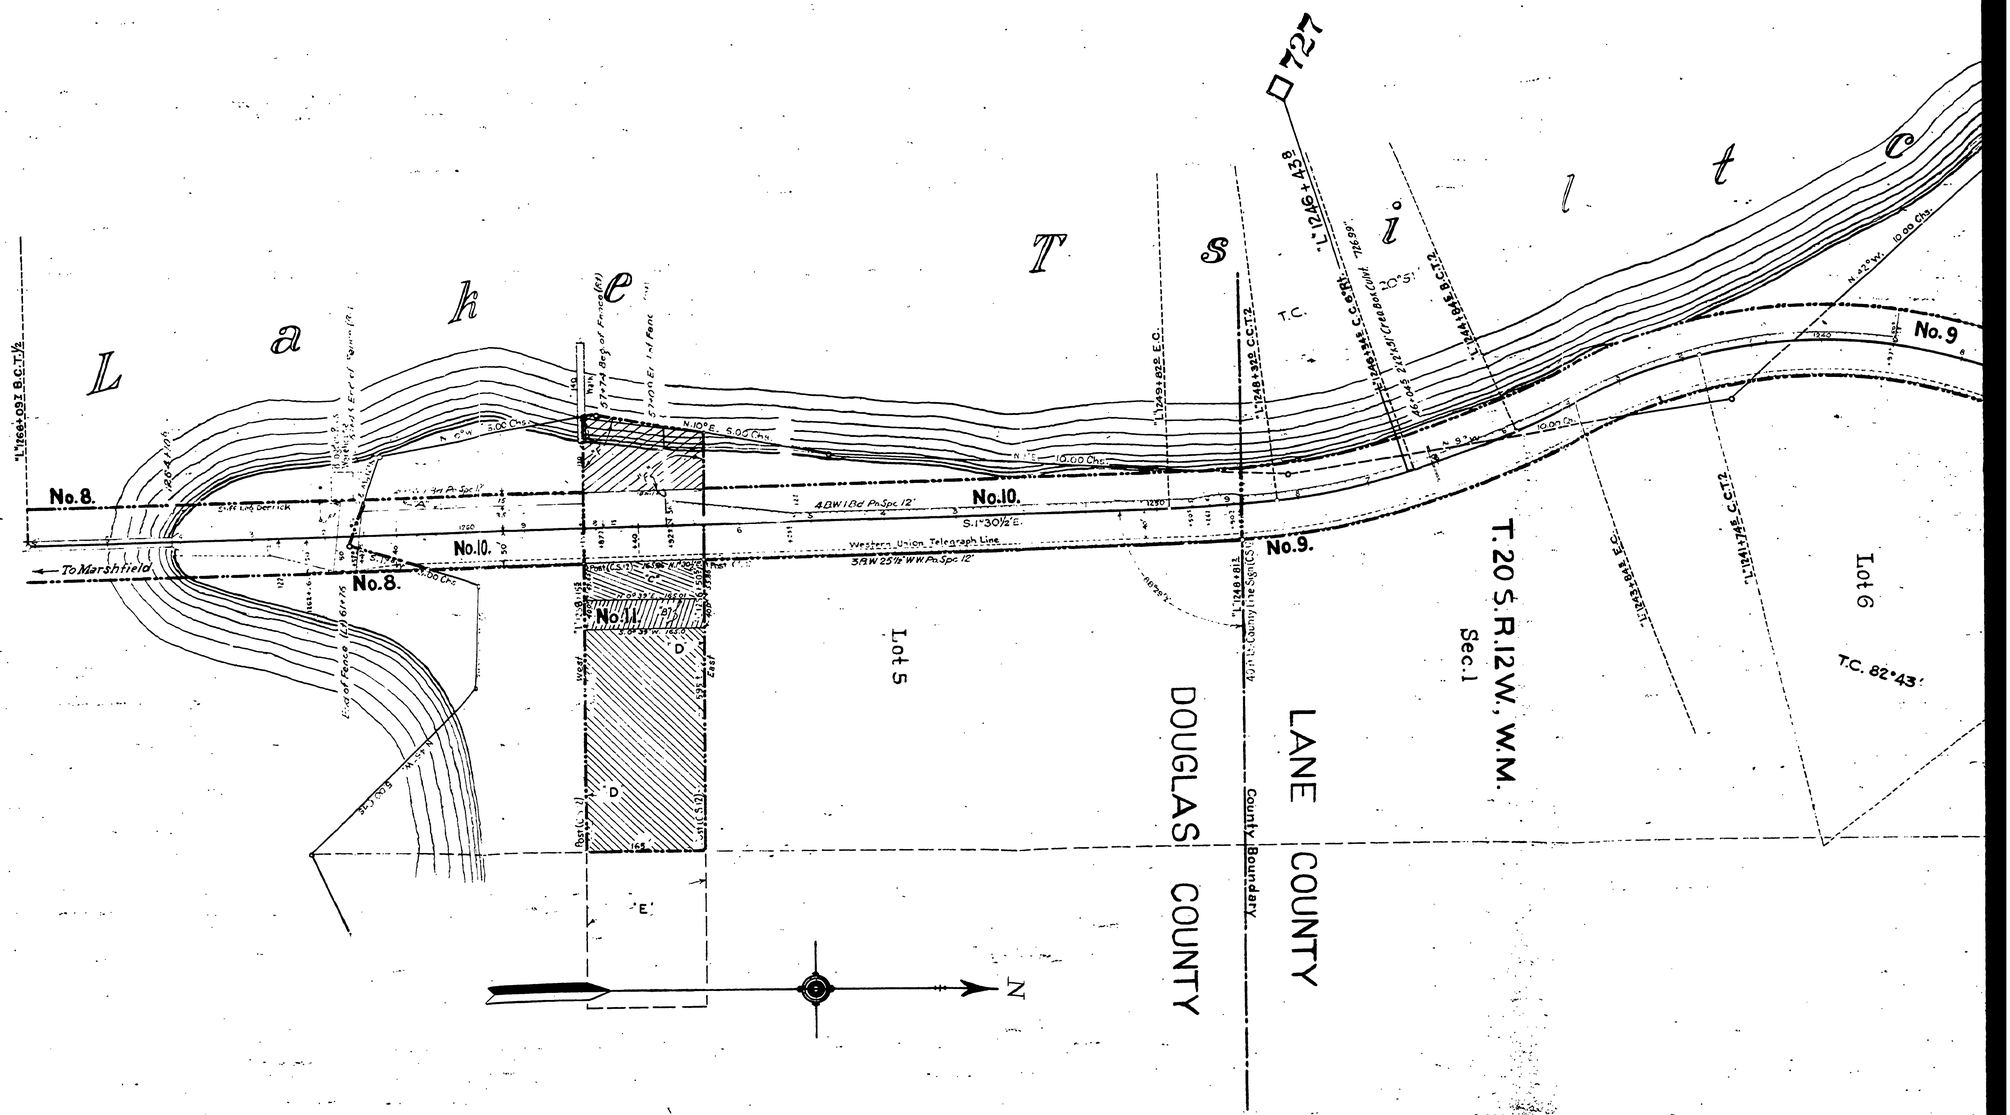

Sheet No. 5-21 ——— of the Coos Bay Branch of the Southern Pacific Company's Railroad
Portland Division, Oregon, from survey station "L" 1230+40± to survey station "L" 1266+09.7

Valuation Officer

60789

R727727

Note 2: The 2.298 acs previously shown in area col. have been decr; disp of as follows: 0.152 acs. by deed 21578, shown hatched (letter 'B').
0.355 acs by deed 27358, 0.20 acs. by deed 21807, shown hatched (letter 'C')
1.212 " " " 23105 " " " 'D'

Note 3: Lords Oregon Law of 1891. Covers 100' R.W. 50' e.s. & over State Lands.

Note 4. 2.22 ac's disp of: 0.12 ac's already disp'd of by deed 21578, shown hatched letter 'B', 1.212 ac's shown hatched letter 'D' and 0.854 ac's shown by letter 'E' was never claimed as owned by S.P.Co

Note 5: All minerals, oil natural gas, petroleum and other hydrocarbons reserved.

SCHEDULE OF PROPERTY

No.	Grantor	Grantee	Instru.	Date	Record	Cust'd. No.	Area Sq. Ft.	Area Acres	Remarks
8	State of Oregon	Willamette Pacific R.R. Co.	Act of Legis.			22698			See Map 21 for area See Note 3.
"	Oscar L. Brewster & Wife	" " " "	Warranty Deed	Apr. 15, 1912	Q.B. 94-541 June 24, 1912	12048			" " " "
"	Sylvester J. Cox	" " " "	" "	Apr. 6, 1912	" 70-465 Apr. 29, 1912	11673		2.307	
"	A. Jannelle & Wife	" " " "	" "	Oct. 4, 1913	" 73-21 Oct. 17, 1913	13654			See Note 2.
Unrec'd	S.P. Co.	County of Douglas	Lic. Agm't.	Oct. 30, 1928	" 91-33 Feb. 21, 1929	15539			80249 sq. ft. for highway purposes. Shown by letter 'A'
Un. 11	"	" " "	Easement	June 3, 1942		21578			0.152 acs disposed of shown hatched (letter 'B').
Un. 11	"	Everett Miles	B & S Deed	Dec. 23, 1942		21807			0.20 " " " " (letter 'C') LFE 21693, June 20, 1943
Un. 11	"	County of Douglas	"	Mar. 17, 1950		23105			See Note No. 4. AFE 42549-1950.
" 11	"	Joe B. Kotsetal ux	"	Sept. 7, 1950		27358			" " " 0.355 ac. (letter 'E') disp'd of, shown hatched. AFE 76398-1960.
Unrec'd	"	International Paper Co.	Easement	May 29, 1962		28604			For area see River sheet 21

Note No. 1:- The Willamette Pacific R.R. Co. was purchased by the Southern Pacific Co. by B. & S. deed Avd. No. 17996 dated July 1, 1915, recorded in Lane County, in D.B. 108-205 July 23, 1915 and recorded in Douglas County in D.B. 75-173, July 16, 1915.

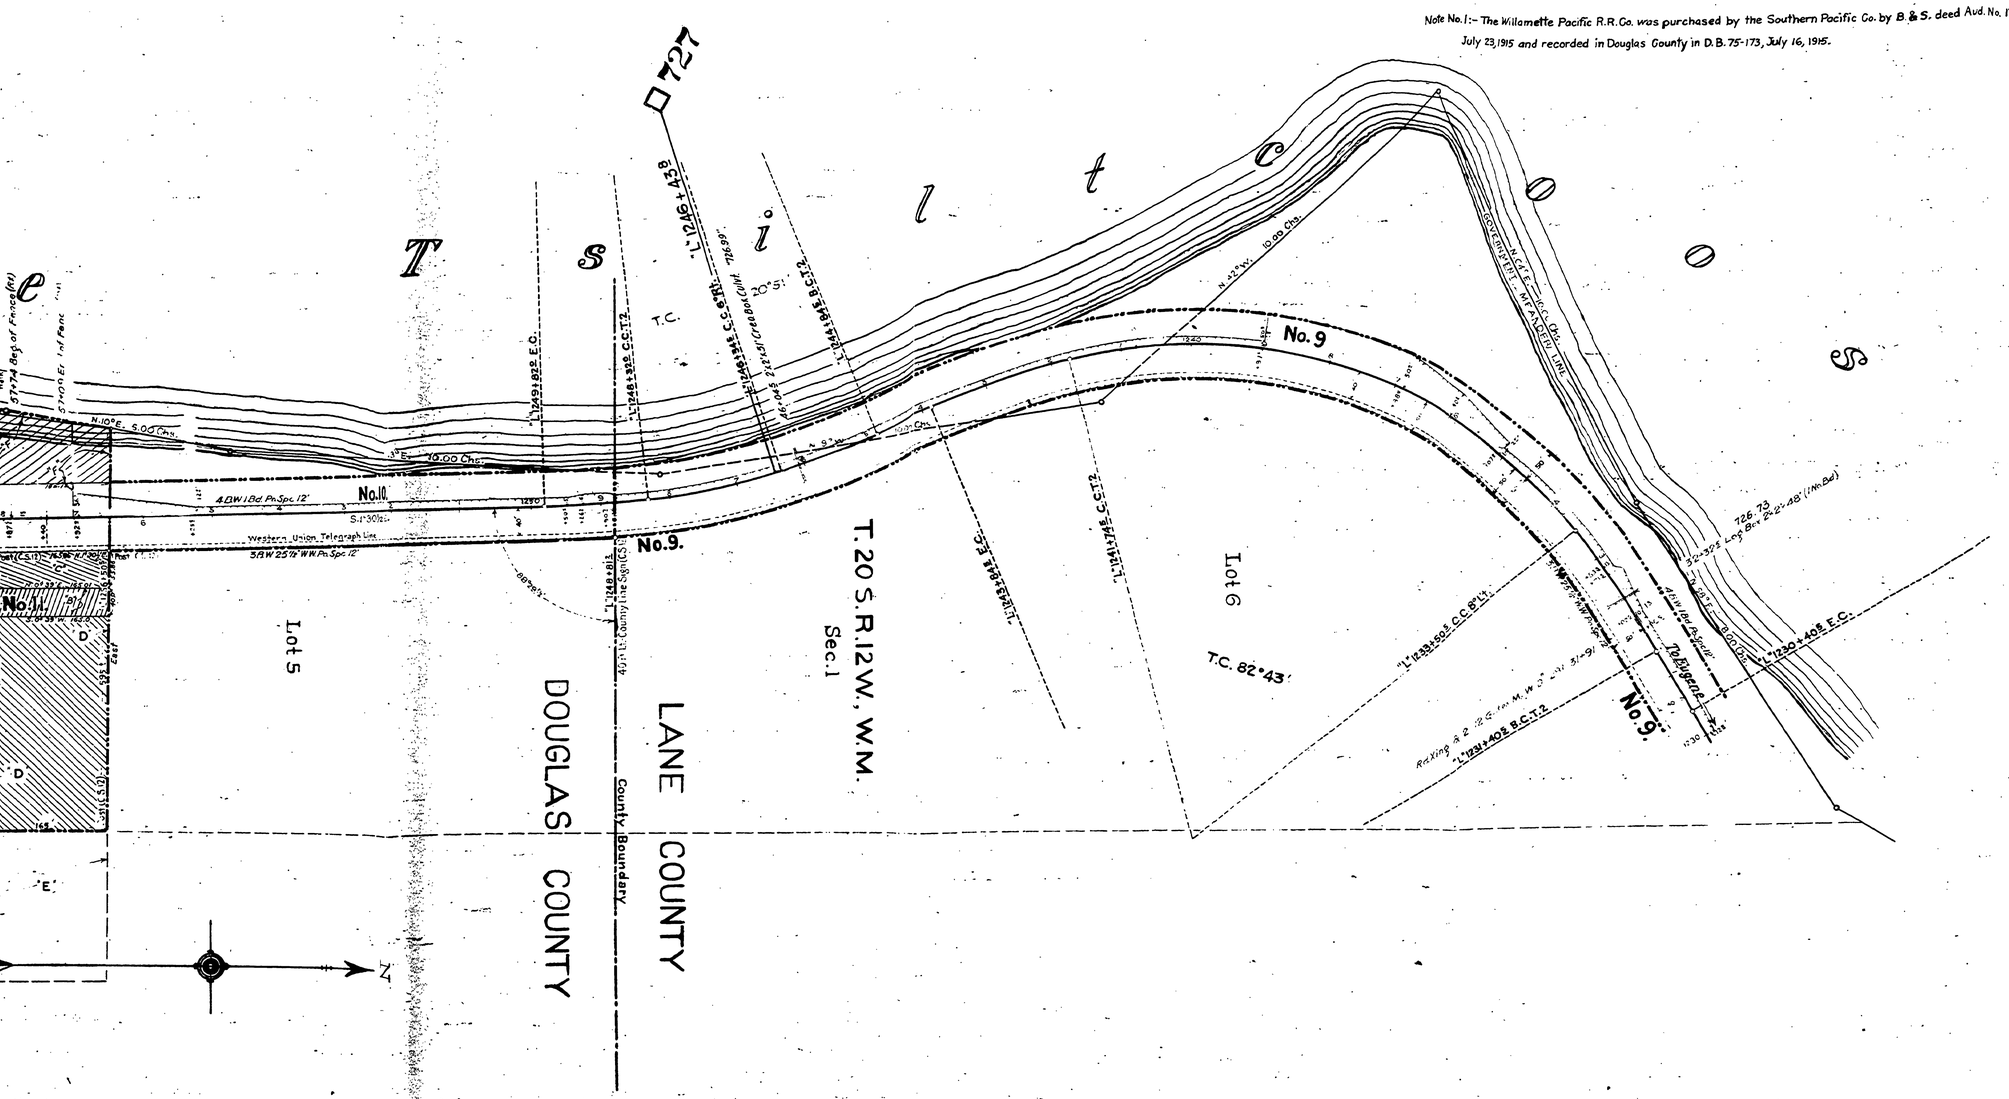

Sheet No. 5-21 ——— of the Coos Bay Branch of the Southern Pacific Company's Railroad Portland Division, Oregon from survey station "L" 1230+40.8 to survey station "L" 1266+09.7

Issuing Gas Officer

R727727

STATION MAP

DOUGLAS- AND LANE COUNTIES
OREGON

LANDS TRACKS & STRUCTURES

SOUTHERN PACIFIC COMPANY
OPERATED BY
SOUTHERN PACIFIC COMPANY
PORTLAND DIVISION

FROM STATION "L" 1230+40.8 TO STATION "L" 1266+09.7
Scale: One Inch = 100 Ft.

VALUATION DEPARTMENT
SAN FRANCISCO, CALIFORNIA.