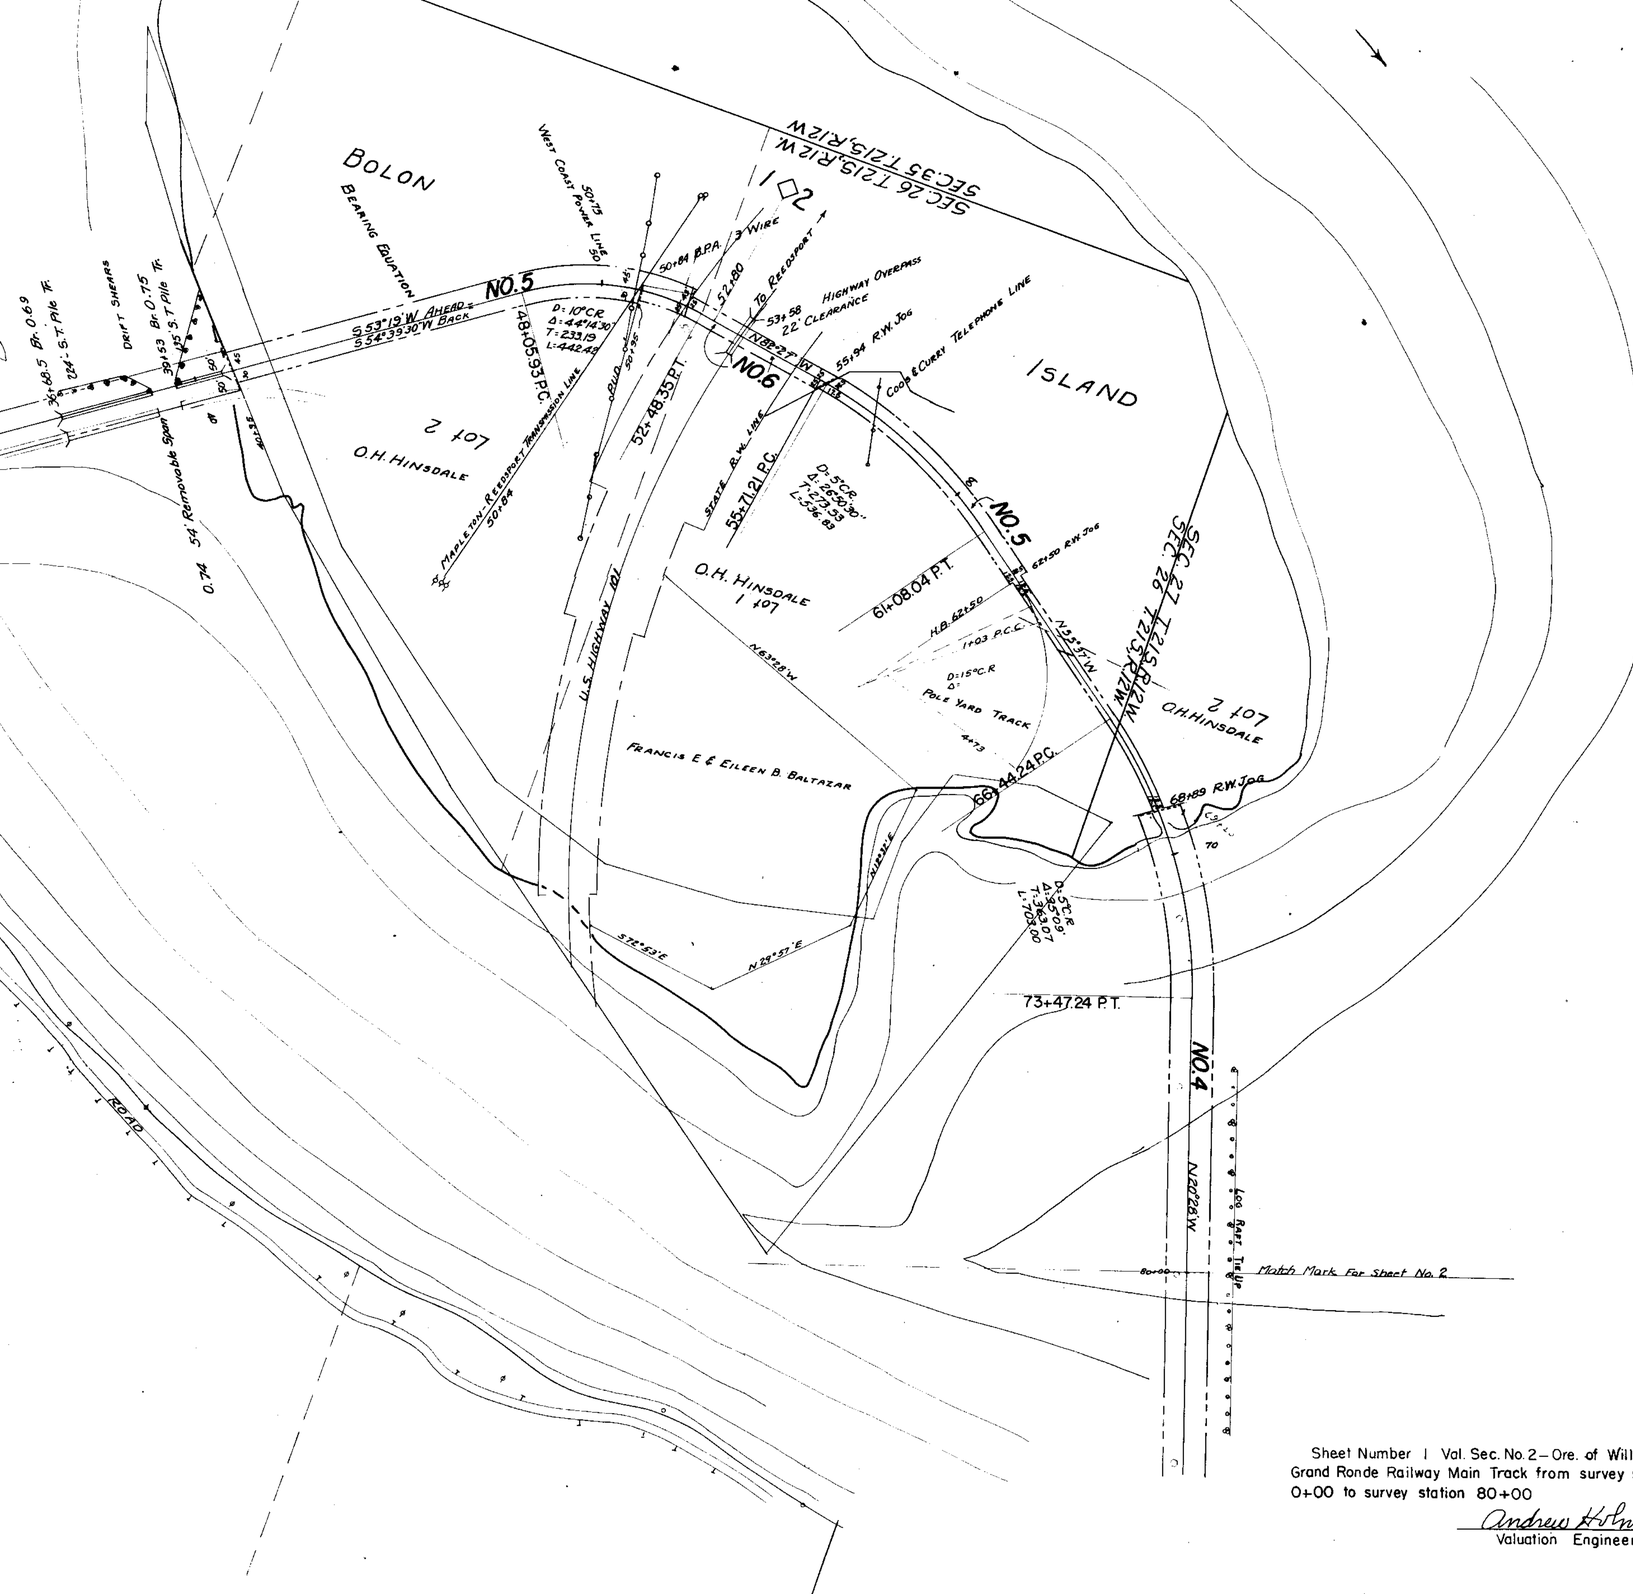

Sheet Number 1 Vol. Sec. No. 2 – Ore. of Willamina and Grand Ronde Railway Main Track from survey station 0+00 to survey station 80+00

Andrew Holman
Valuation Engineer

FILED

MAR 1 1988

COUNTY SURVEYOR
DOUGLAS COUNTY, ORE.

COUNTY SURVEYORS FILE DATA
DO NOT REMOVE FROM OFFICE

State of Washington
County of Cowlitz

I the undersigned, officer of the Willamina and Grand Ronde Railway Company, do hereby certify that this is a correct map in a series of two primary sheets and no supplemental sheets of said railroad from survey station 0+00 to survey station 175+50 State of Oregon, County of Douglas, prepared from the records of said company.

Correct Andrew Holman
Valuation Engineer

Andrew Holman
Chief Engineer

Subscribed and sworn to before me this 17 day of Nov. 1954

J. O. Leich
Notary Public in and for the County of Cowlitz, State of Washington
Residing at Longview

My commission expires Nov. 19, 1956

RIGHT-OF-WAY AND TRACK MAP

WILLAMINA AND GRAND RONDE RY. CO.
SOUTHERN DIVISION

GARDINER JUNCTION TO GARDINER

STATION 0+00 TO STATION 80+00
SCALE 1" = 200' APRIL 1, 1952
OFFICE OF VALUATION ENGINEER

V-ORE-2
1