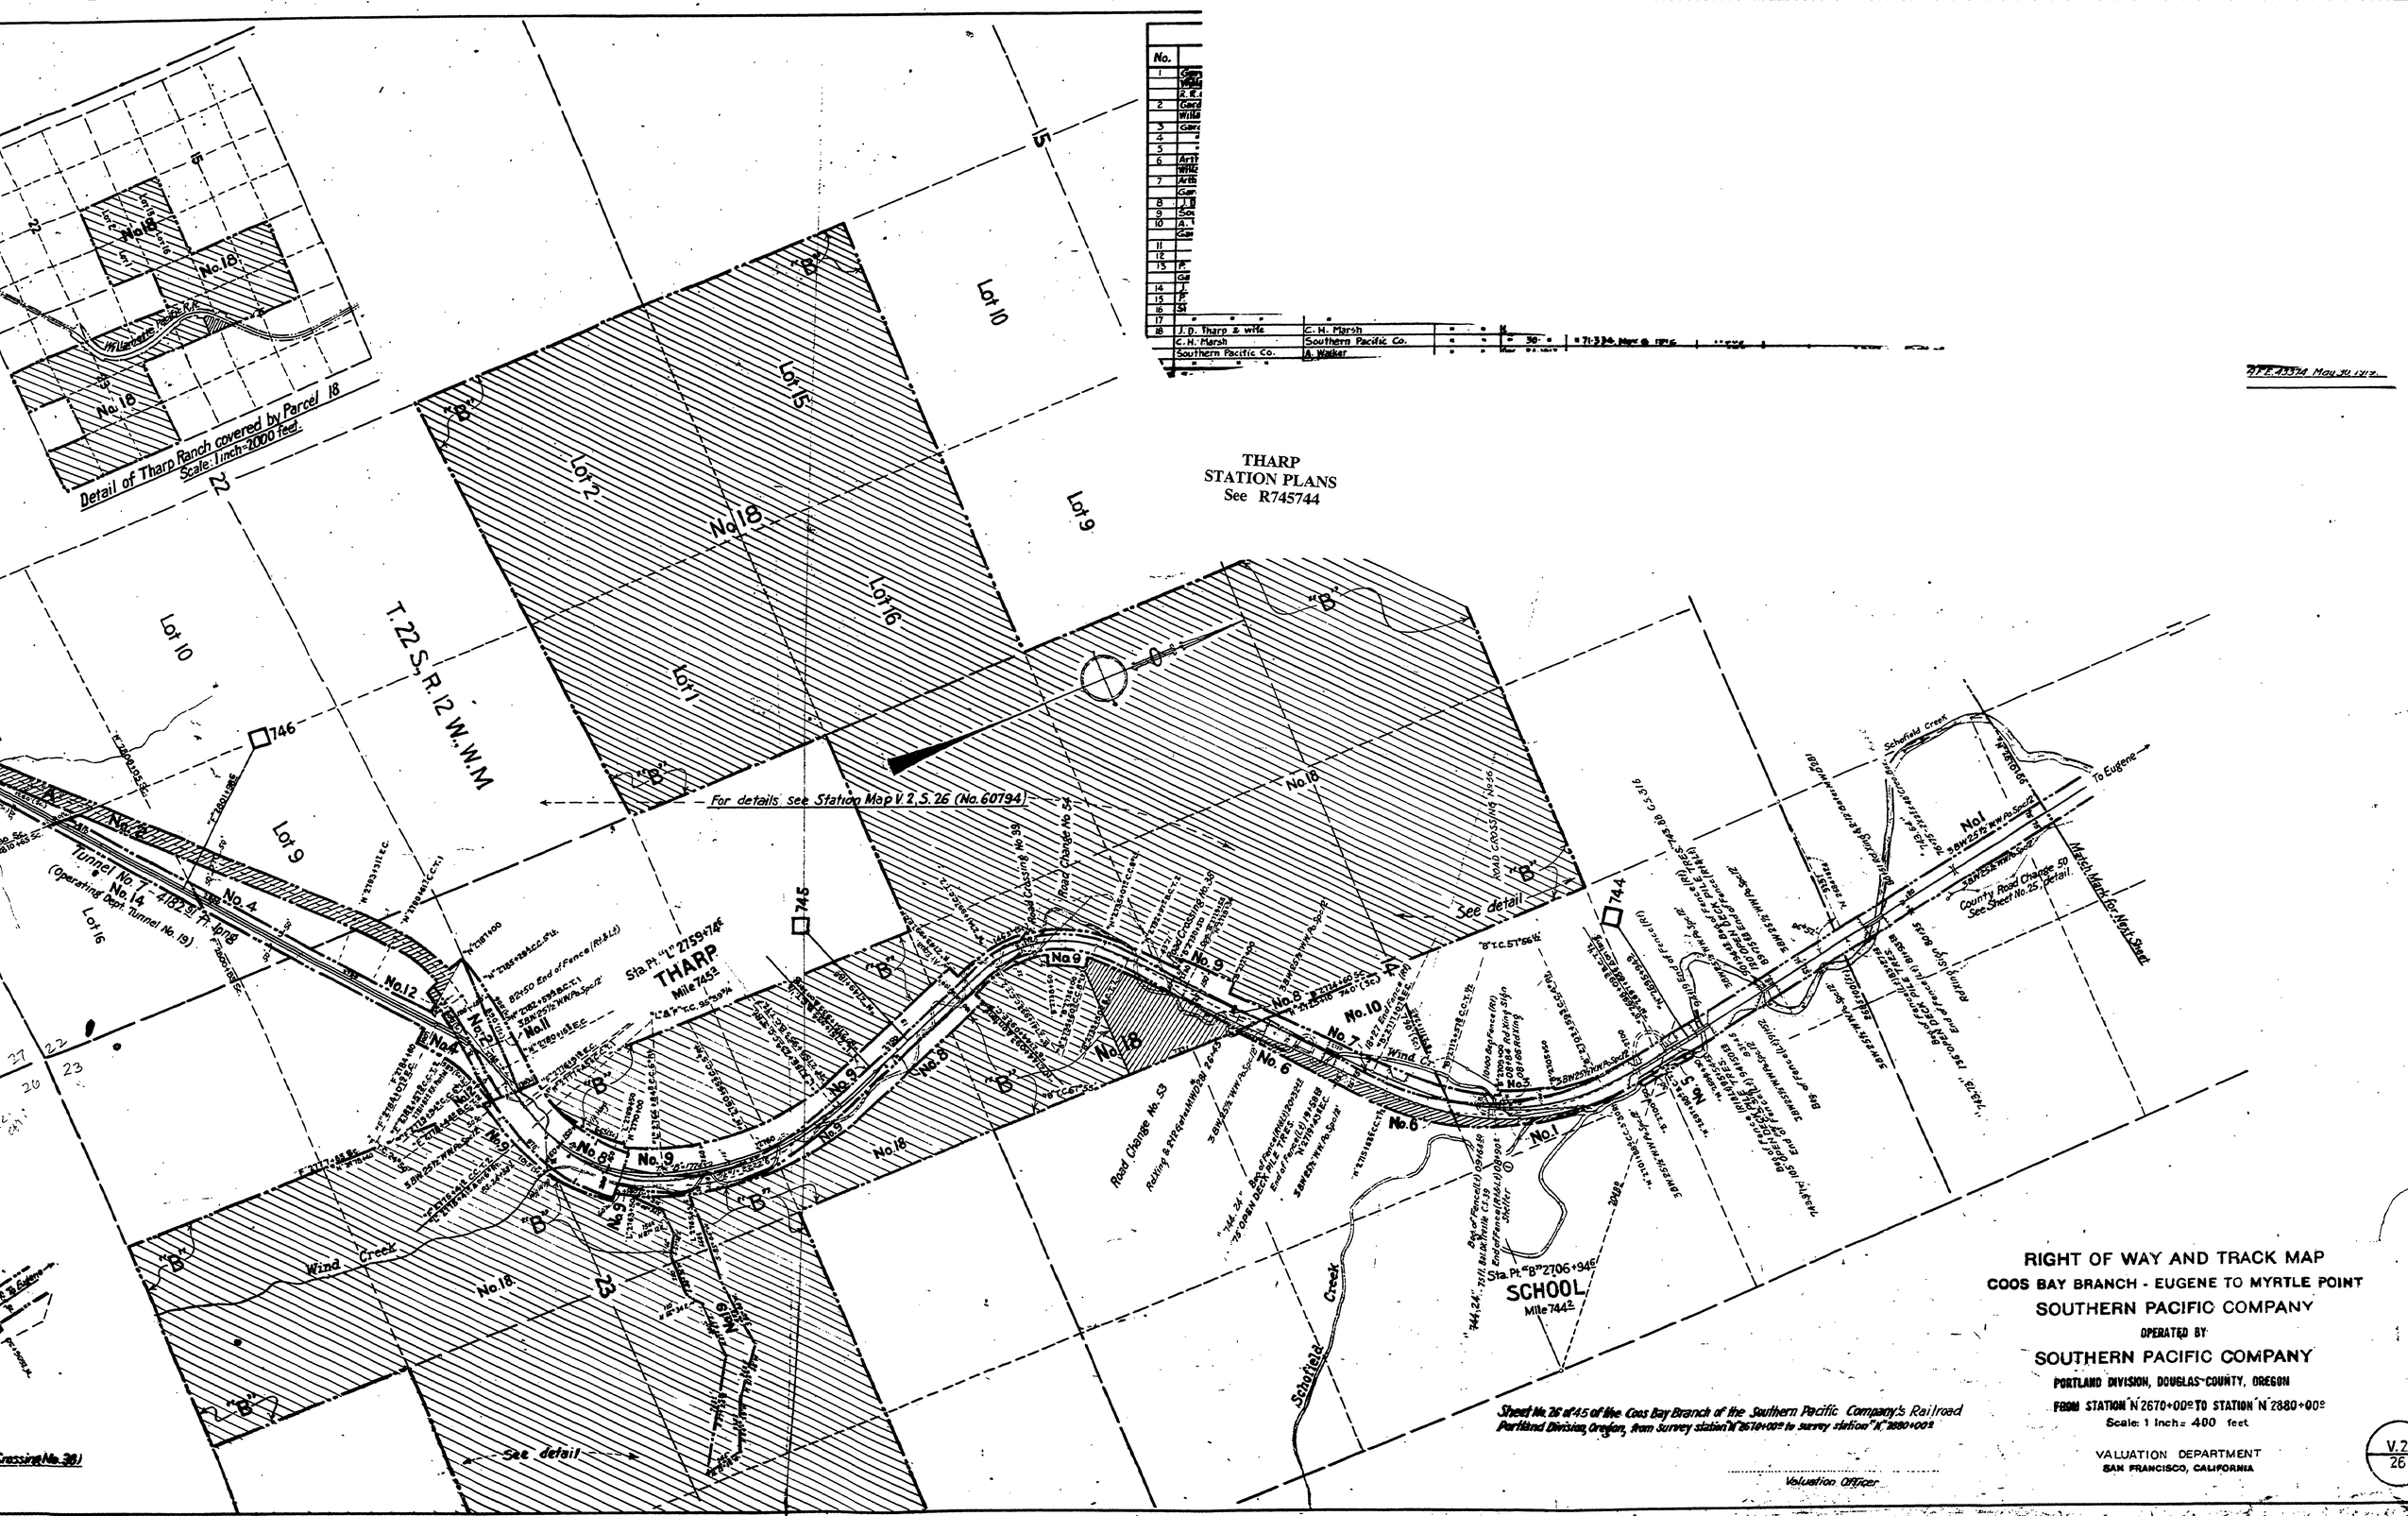

THARP
STATION PLANS
See R745744