Right-of-Way Survey of Douglas County Road No. 1
In NW & NE 1/4, Sec. 26, NW 1/4, Sec. 25,
SW, NW, & NE 1/4, Sec. 24, T. 30 S., R. 5 W. W.M.
for Douglas County Department of Public Works
30 NOV 1994

FILED
Date: 1-19-95 By: JC
This survey consists of:
Map: CO. RD # 1 9 sheets
Narrative: ____
Corner Rec: ____
DOUGLAS COUNTY SURVEYOR

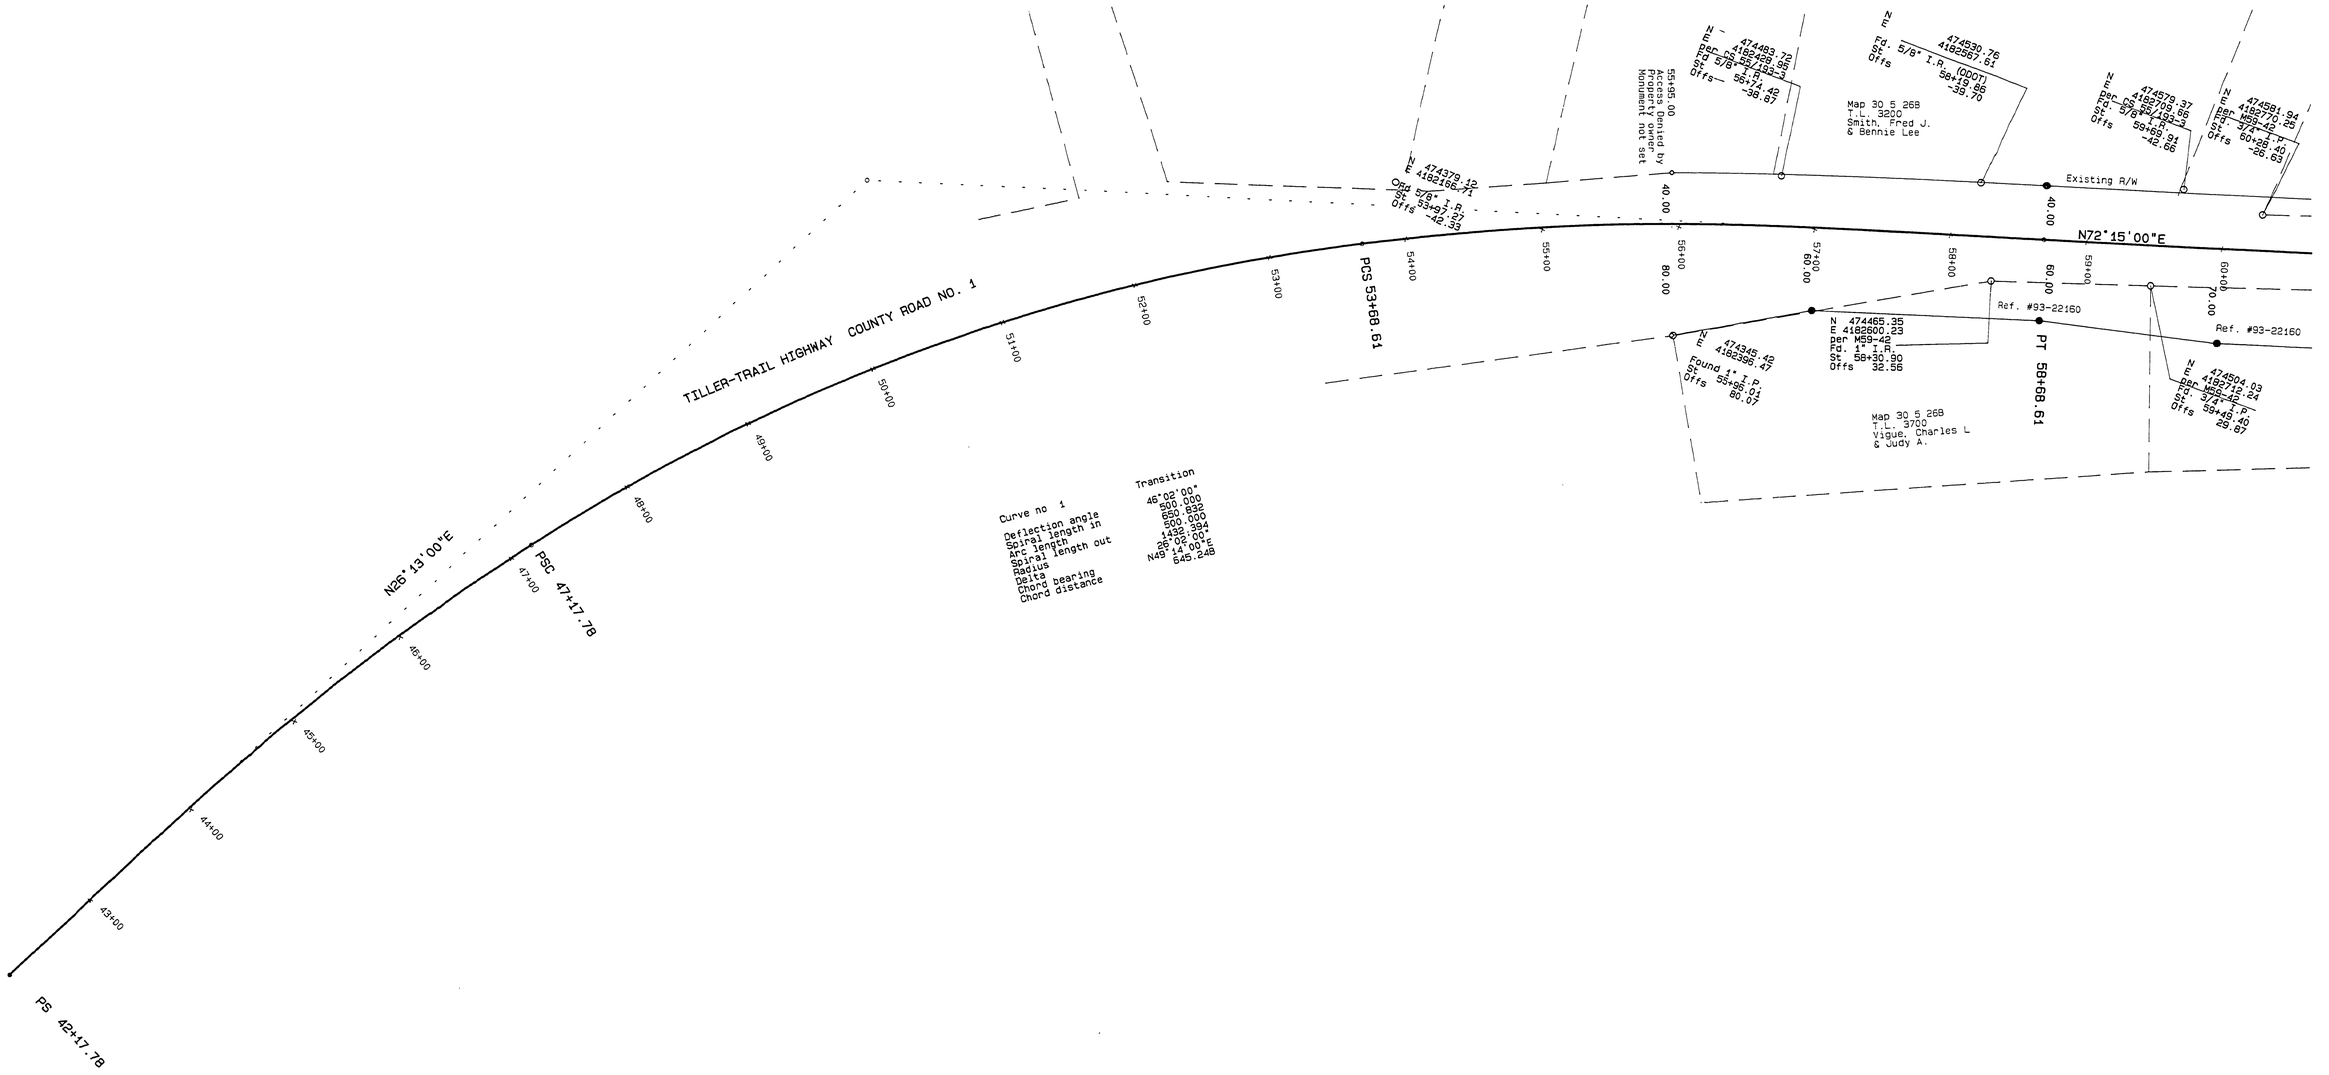

LEGEND:

- ○ Found monument as noted.
- ● Set 5/8" x 30" Iron Rod with Yellow Plastic Cap marked "AA SURVEYING INC."
- ○ Calculated Point, No monumentation.

NOTE: Coordinates are a local coordinate system based on Federal Highway Administration control survey. Bearings are based on this Coordinate system. Record information is available from:

U.S. Department of Transportation
Federal Highway Administration
Western Federal Lands Highway Division
610 E Fifth Street
Vancouver, WA 98661

COUNTY SURVEYORS FILE DATA
DO NOT REMOVE FROM OFFICE

REGISTERED PROFESSIONAL LAND SURVEYOR
OREGON
JULY 14, 1978
RONALD A. QUIMBY
1654
EXP 12/31/94

PAGE 2 OF 9

04040435

1496-94

M.P. 4.04 - 4.35

CO. RD. # 1 (2)