


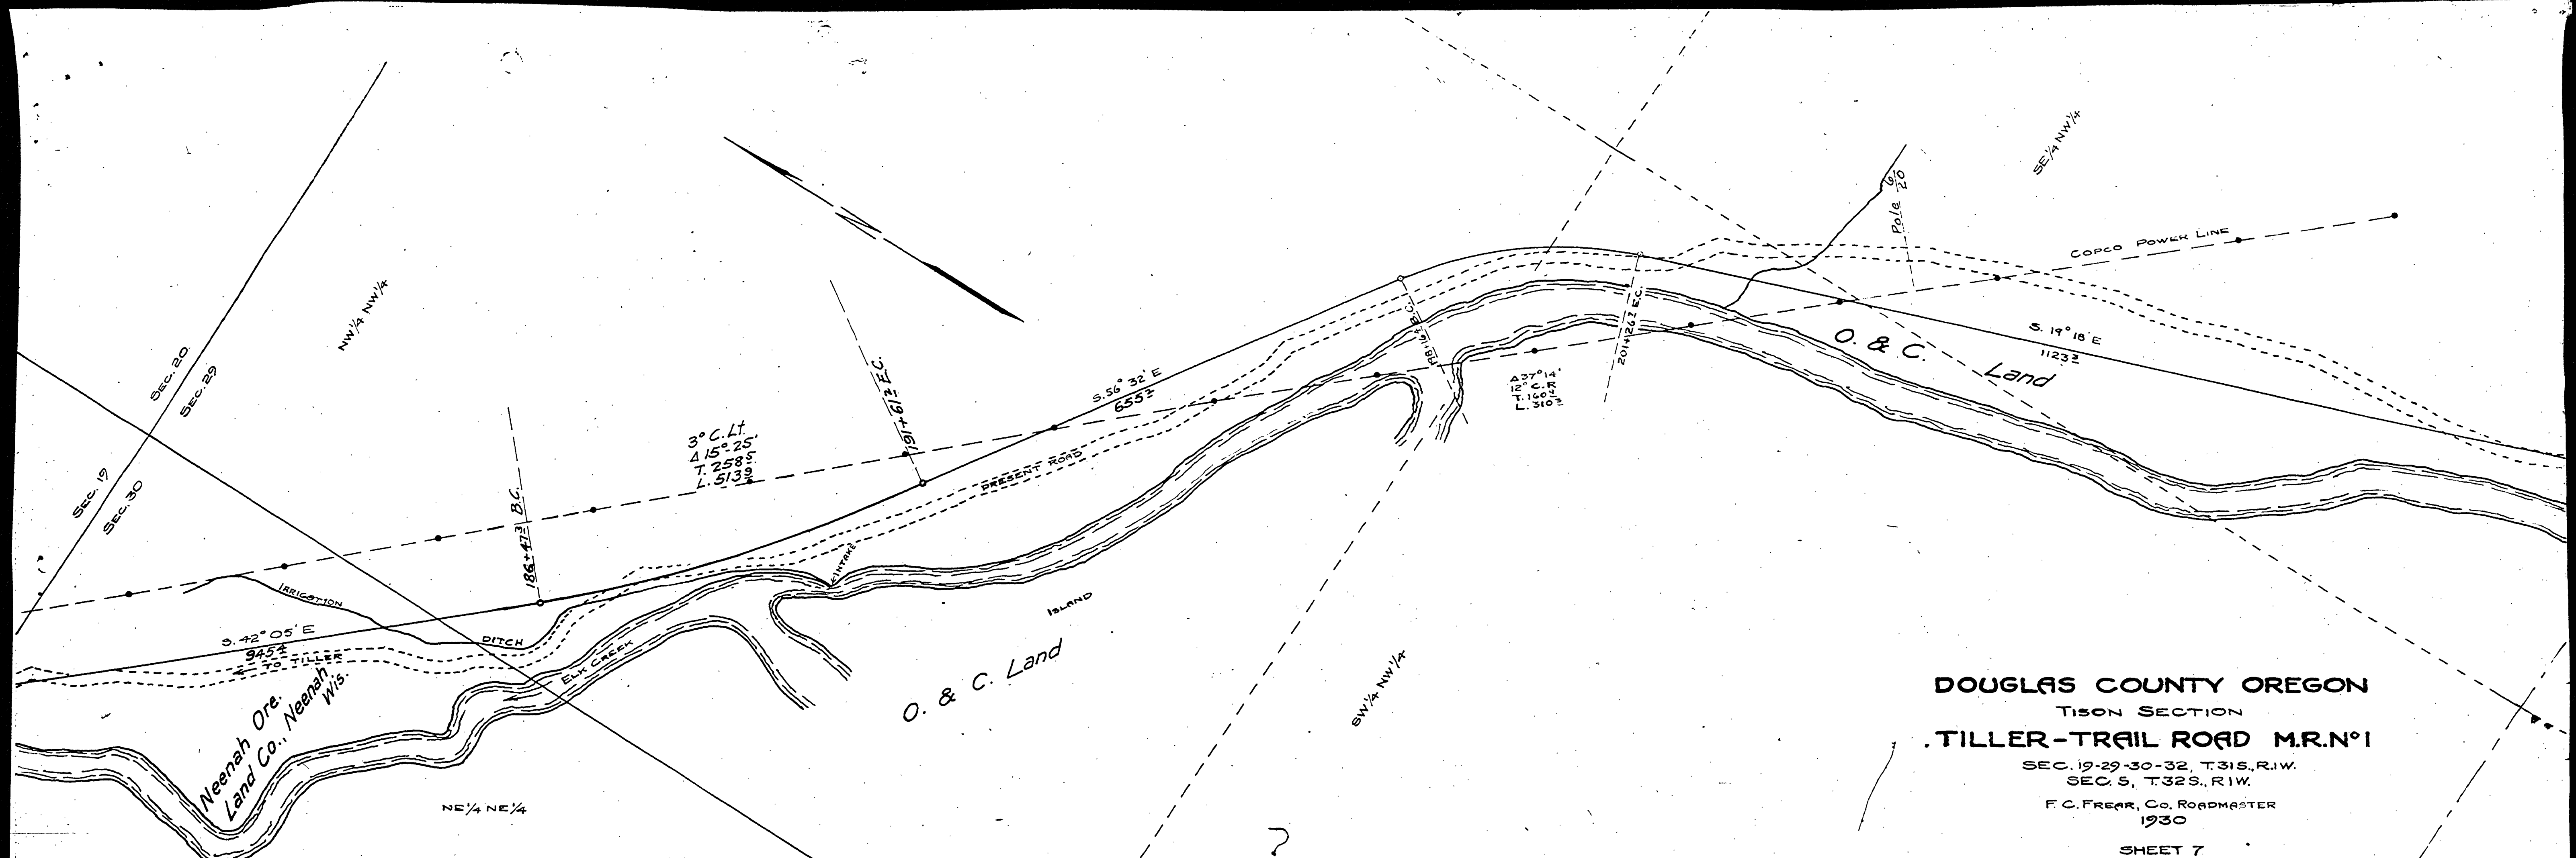

DOUGLAS COUNTY OREGON
 TISON SECTION
TILLER-TRAIL ROAD M.R.N. 1
 SEC. 19-29-30-32, T. 31S, R. 1W.
 SEC. 5, T. 32S, R. 1W.
 F.C. FREAR, Co. Roadmaster
 1930
 SHEET 7

