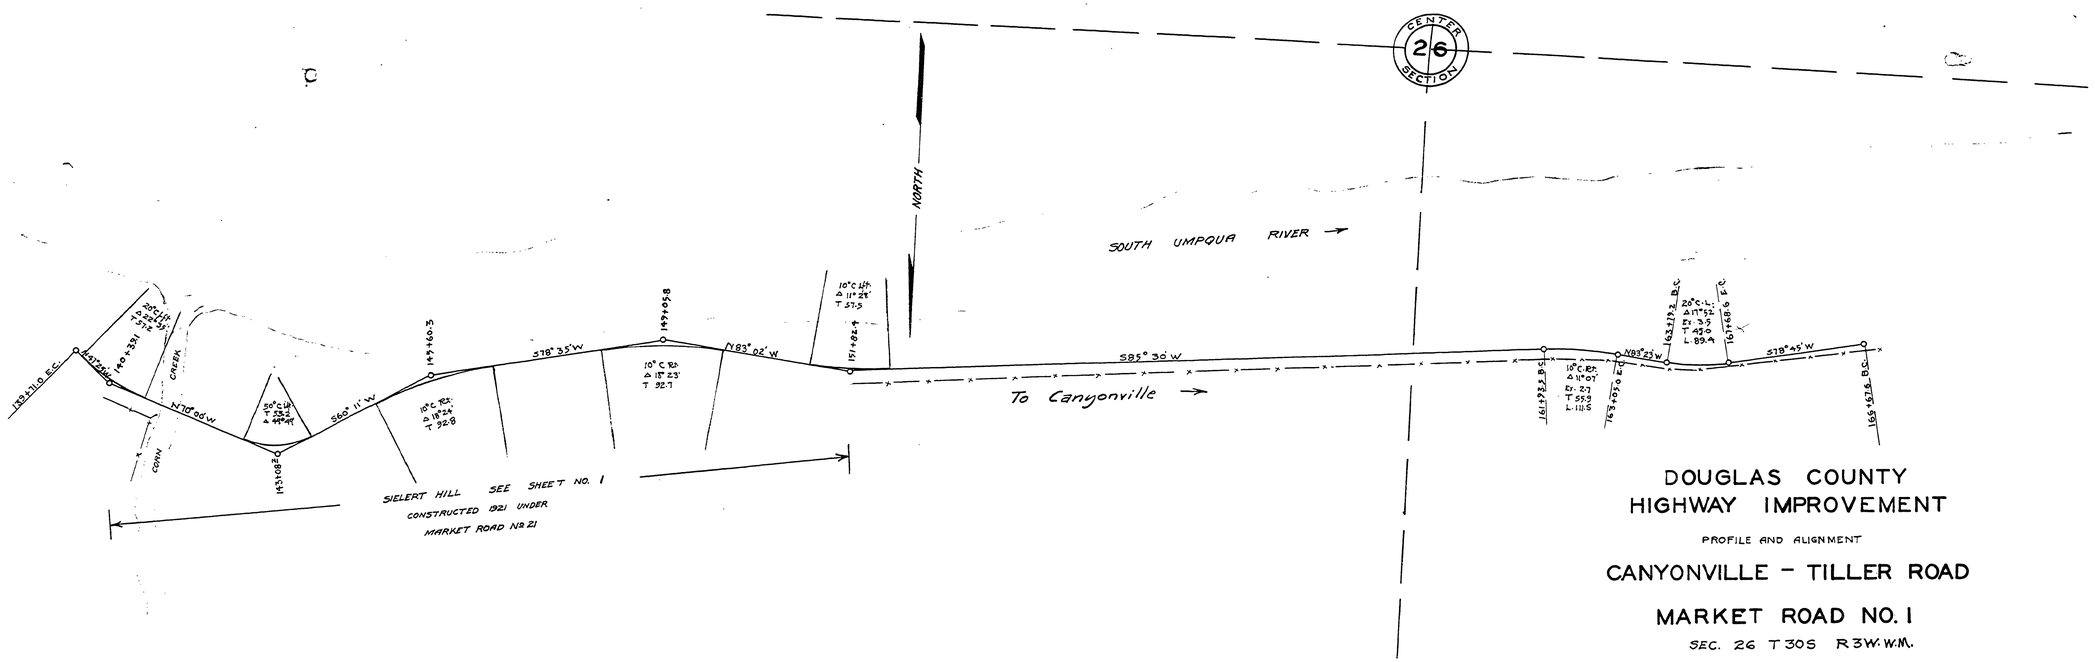

DOUGLAS COUNTY HIGHWAY IMPROVEMENT

PROFILE AND ALIGNMENT

CANYONVILLE – TILLER ROAD

MARKET ROAD NO. 1

SEC. 26 T 30S R 3W. W.M.

OFFICE OF
F.C. FREAR COUNTY ROADMASTER
JUNE 1923

HOR. SCALE 1" = 100'
VER. SCALE 1" = 10'

SHEET 12

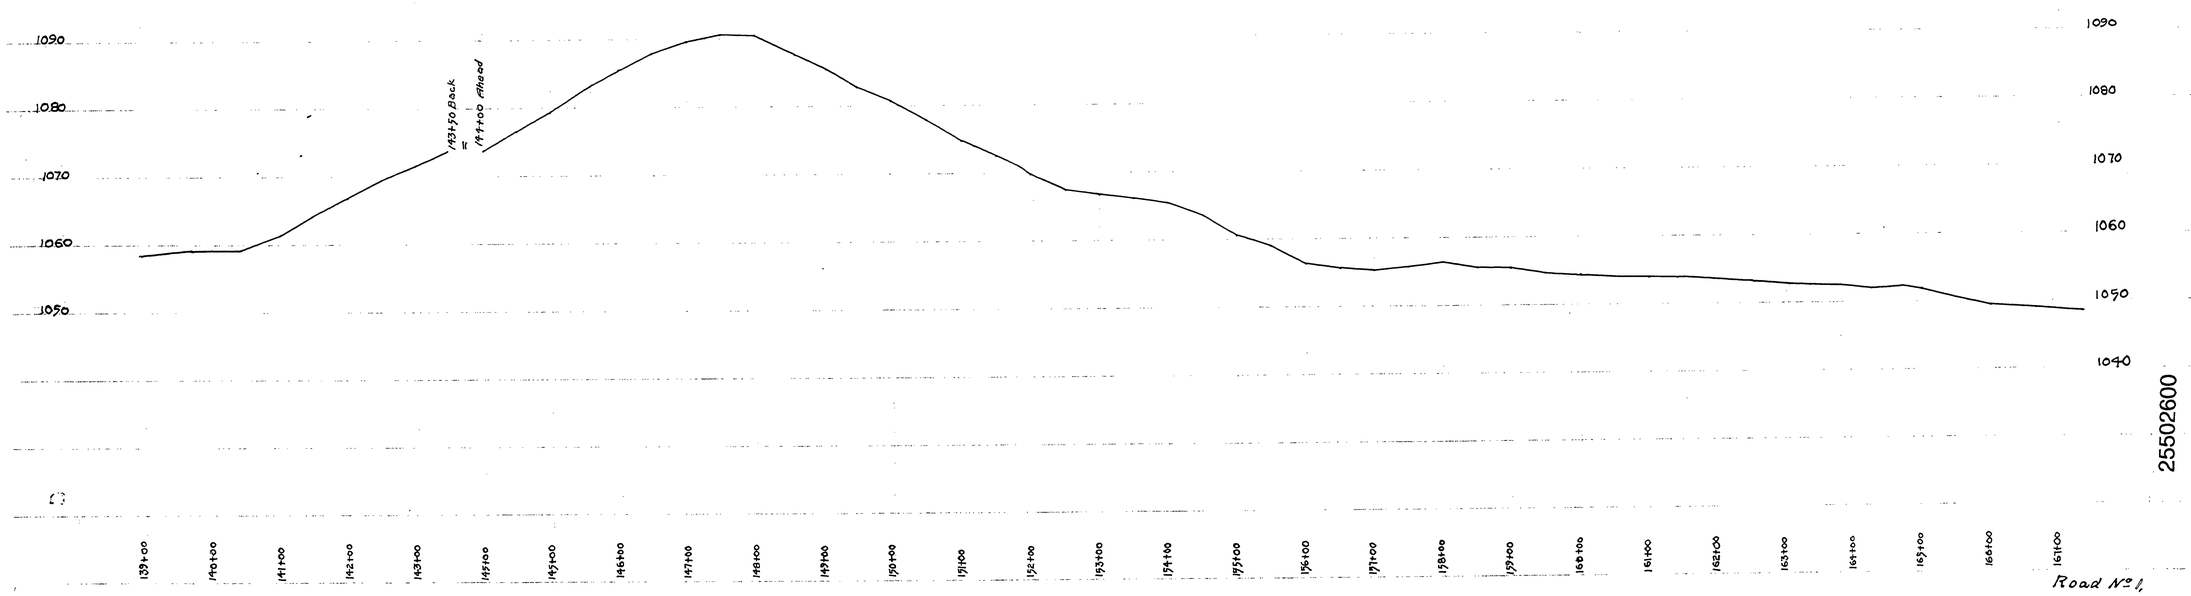

Road No 1

25502600

~ M.P. 25.50-26.00

JUNE, 1925 Sht 12 of 13

11