DOUGLAS COUNTY OREGON

TISON SECTION

TILLER-TRAIL ROAD M.R.N°1

SEC. 19-29-30-32, T.31S., R.1W.
SEC. 5, T.32S., R.1W.

F. C. FREAR, Co. ROADMASTER
1930
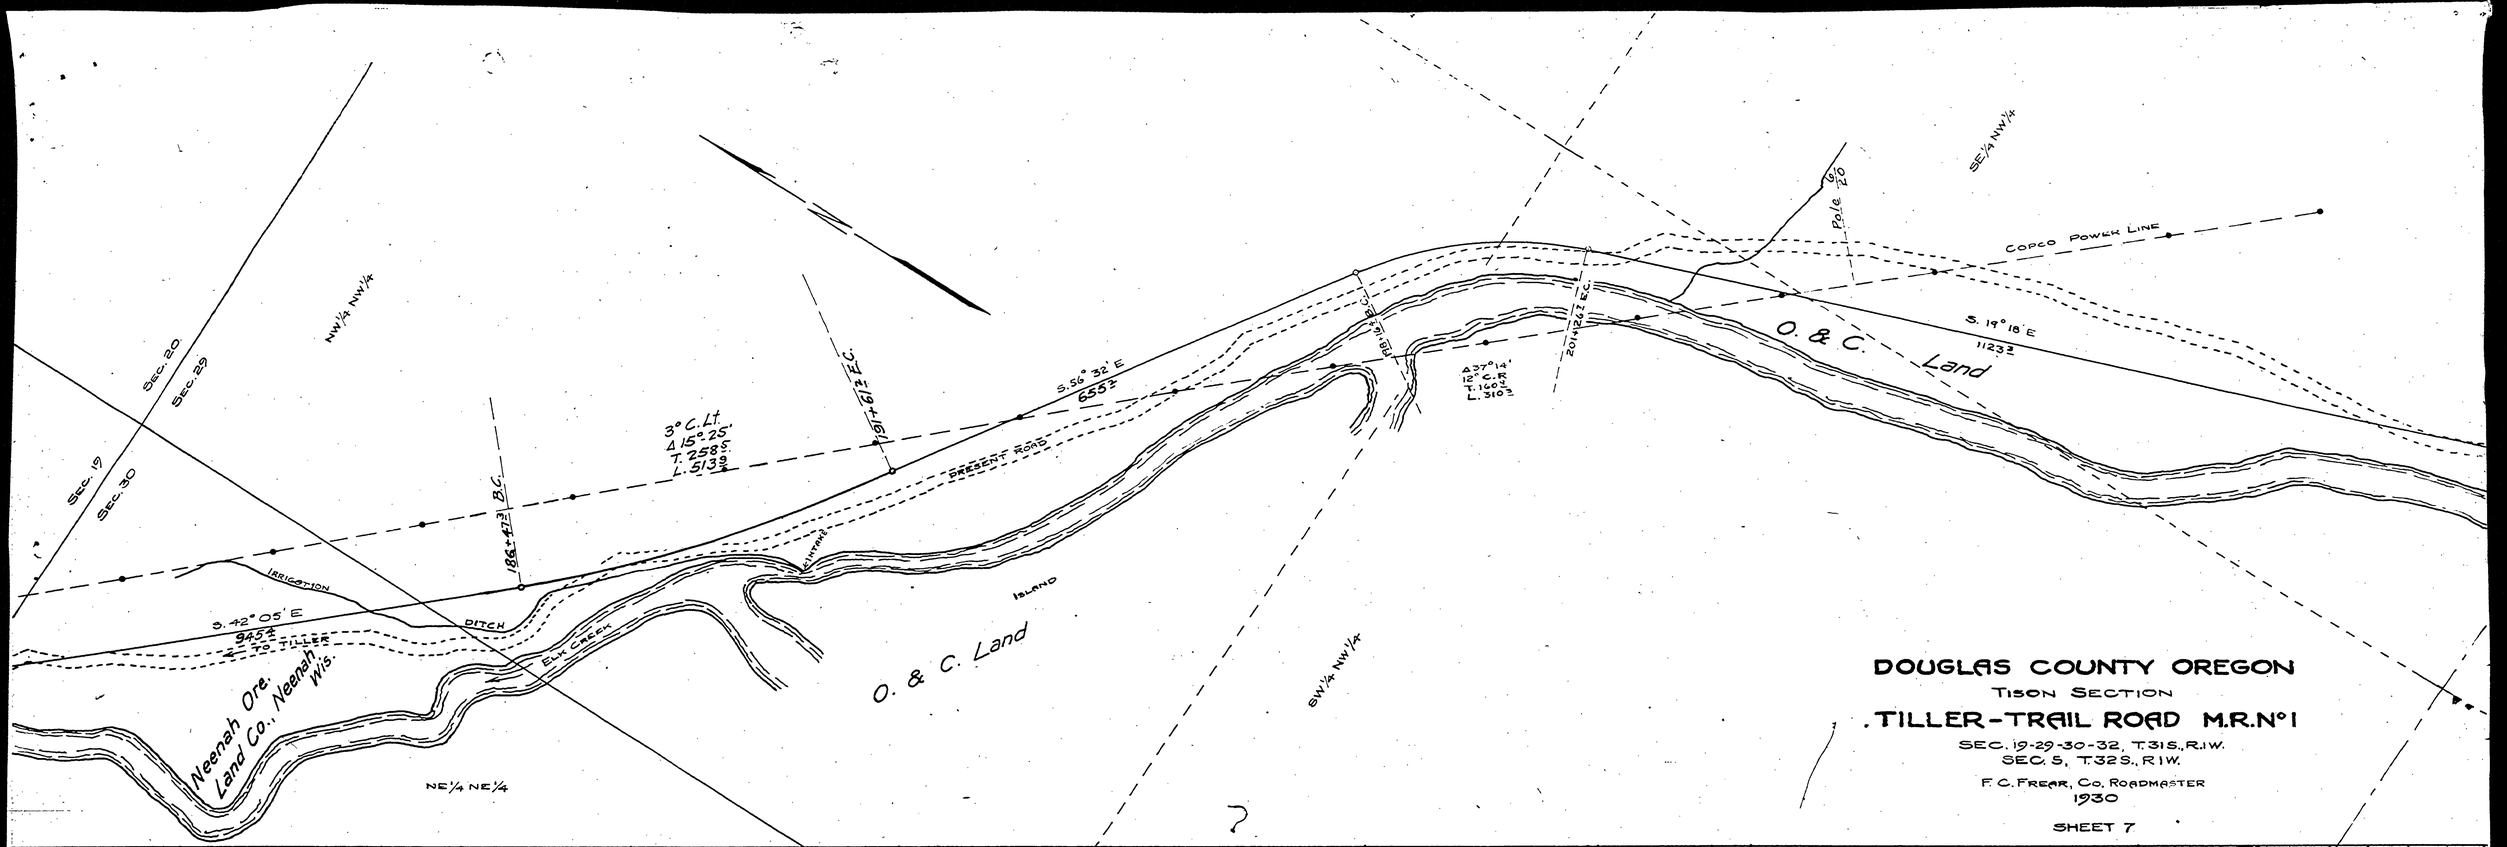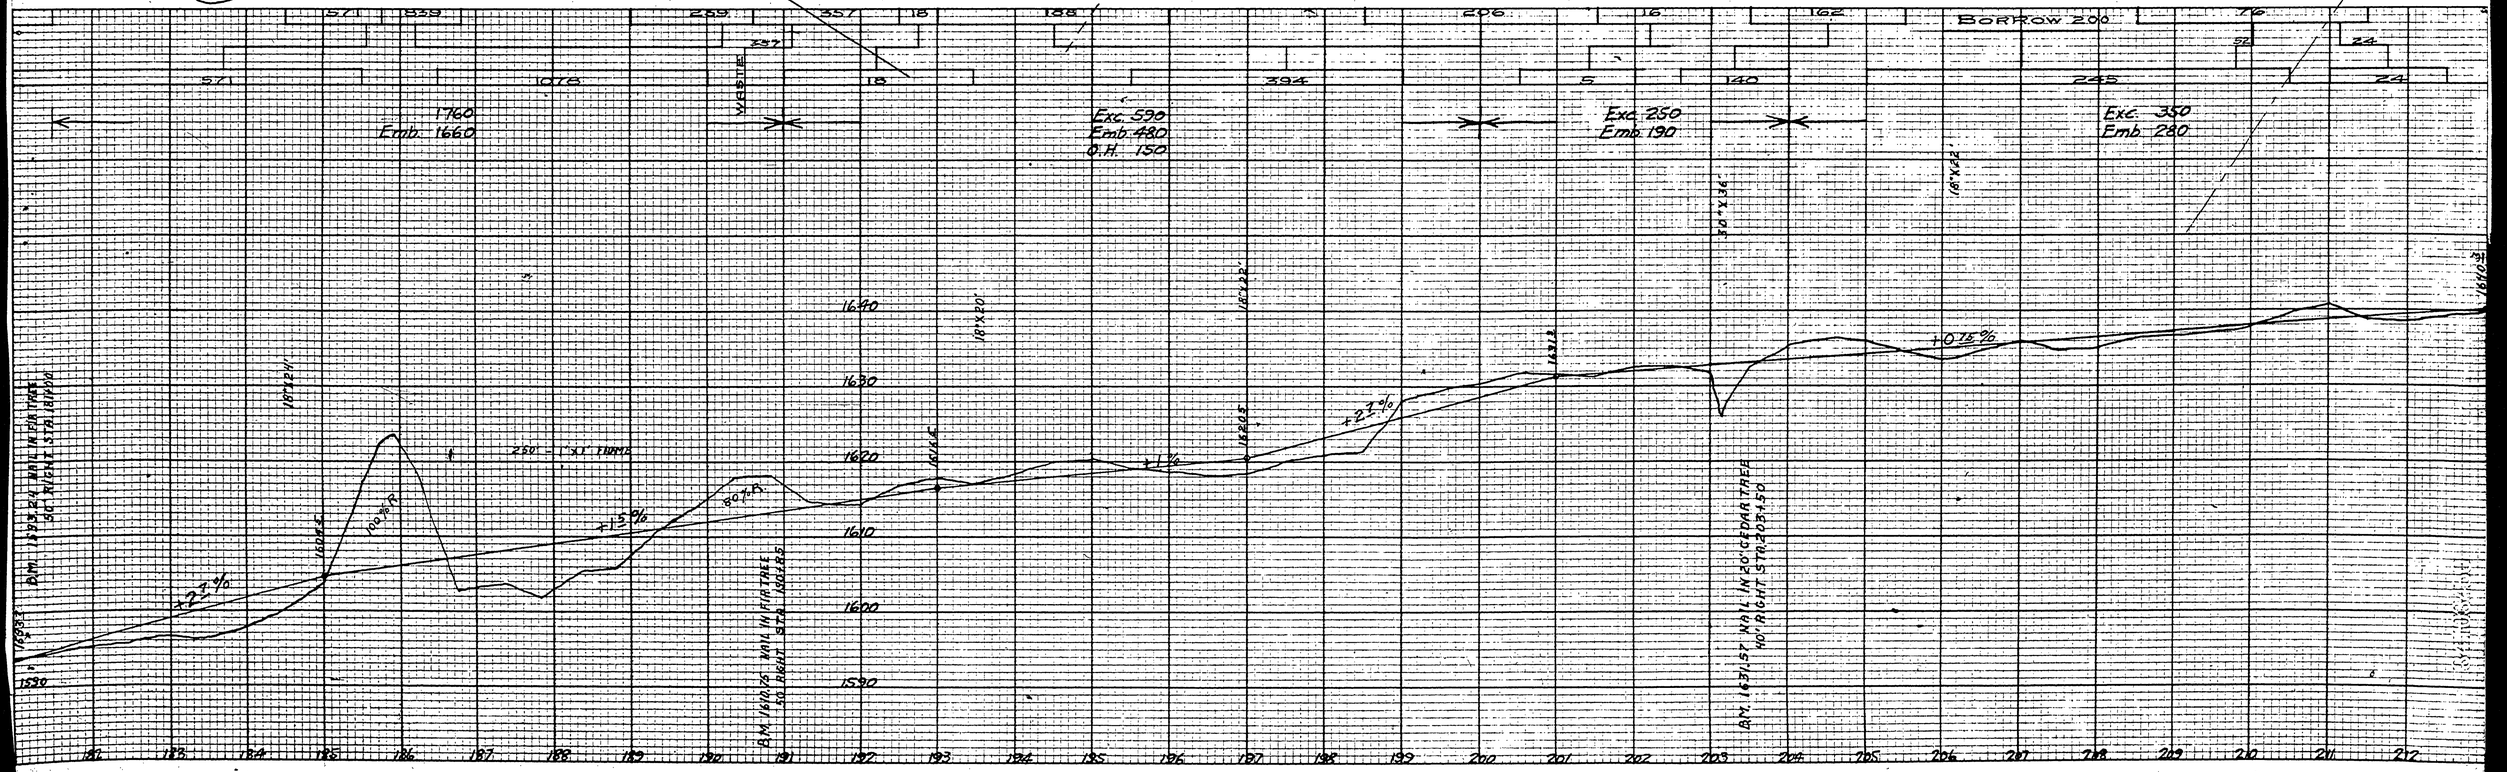
SHEET 7