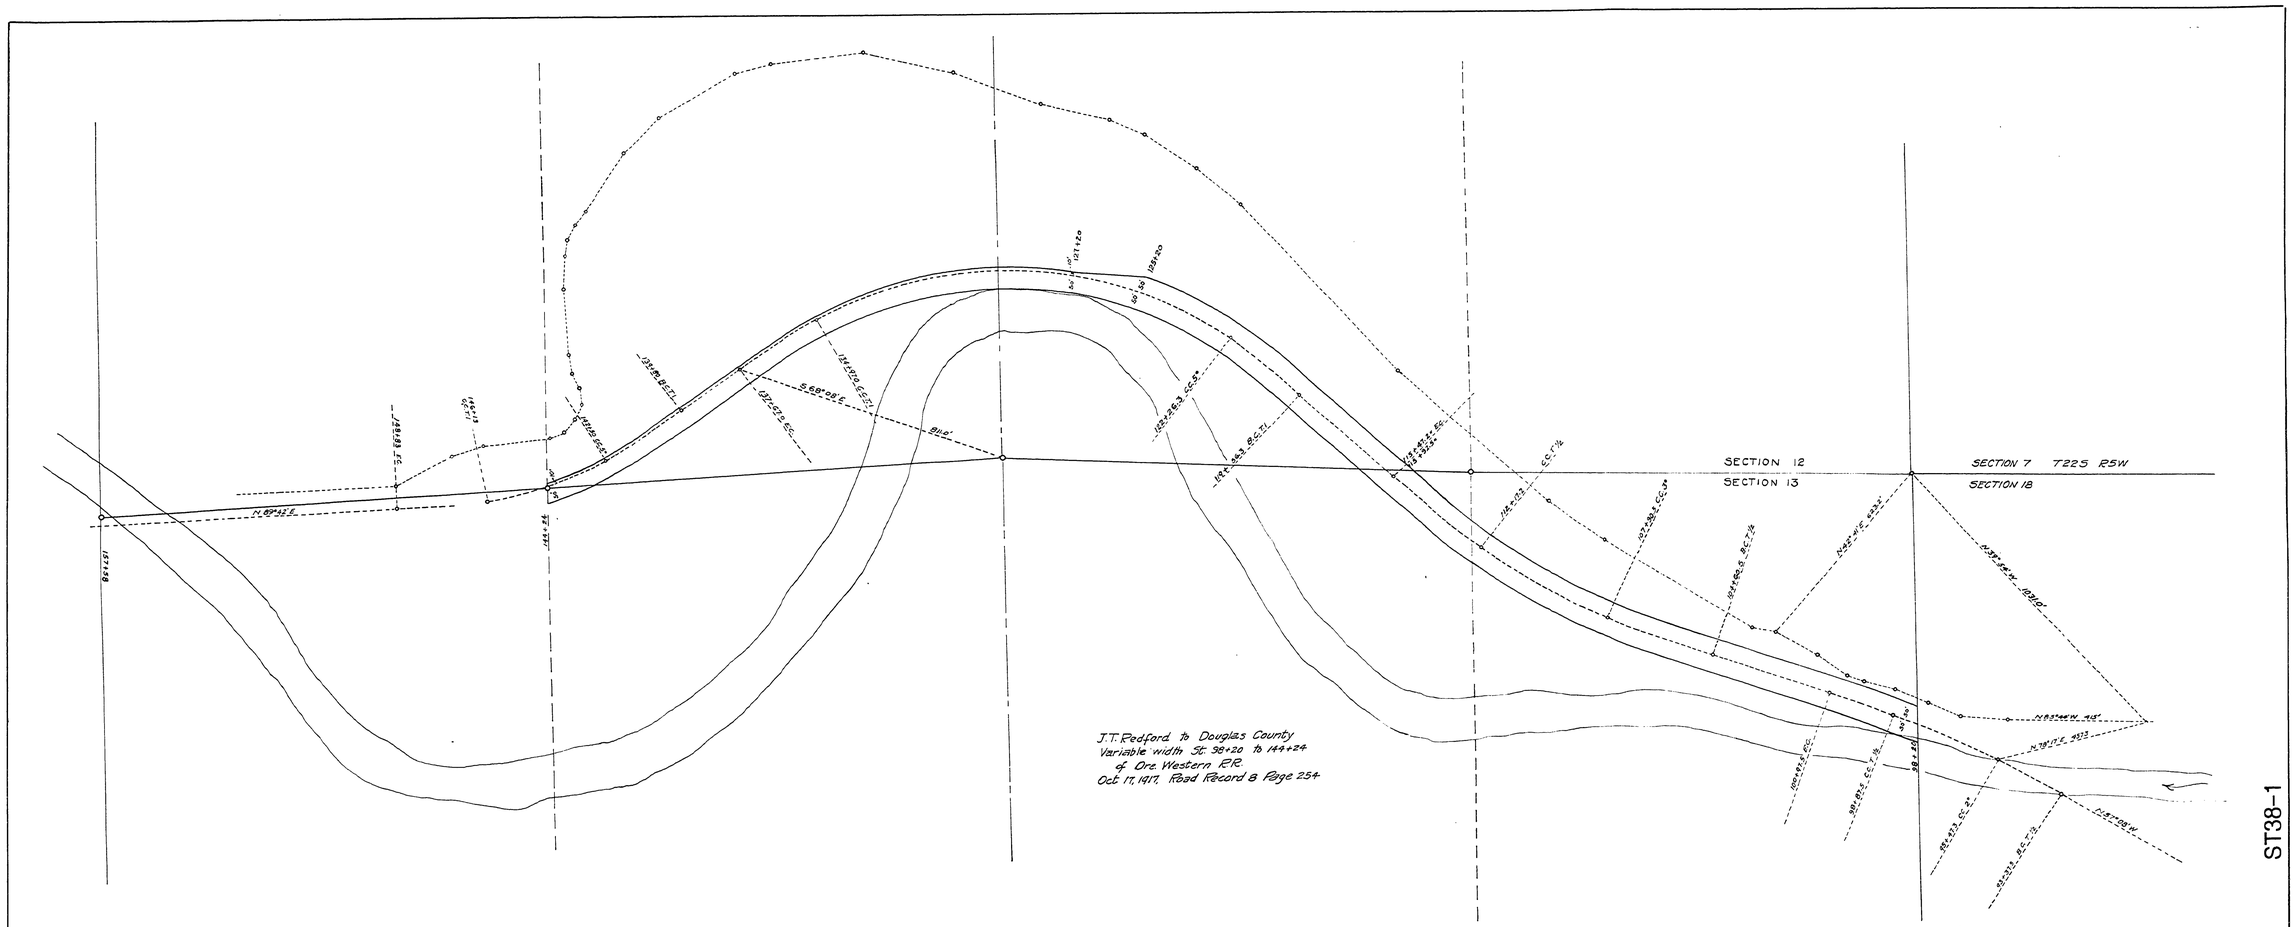

DOUGLAS COUNTY OREGON

State UMPQUA HIGHWAY #38

SECTION 12-13 T22S R5W

Road Rec.

NO DATE Sht 1 of 1

57