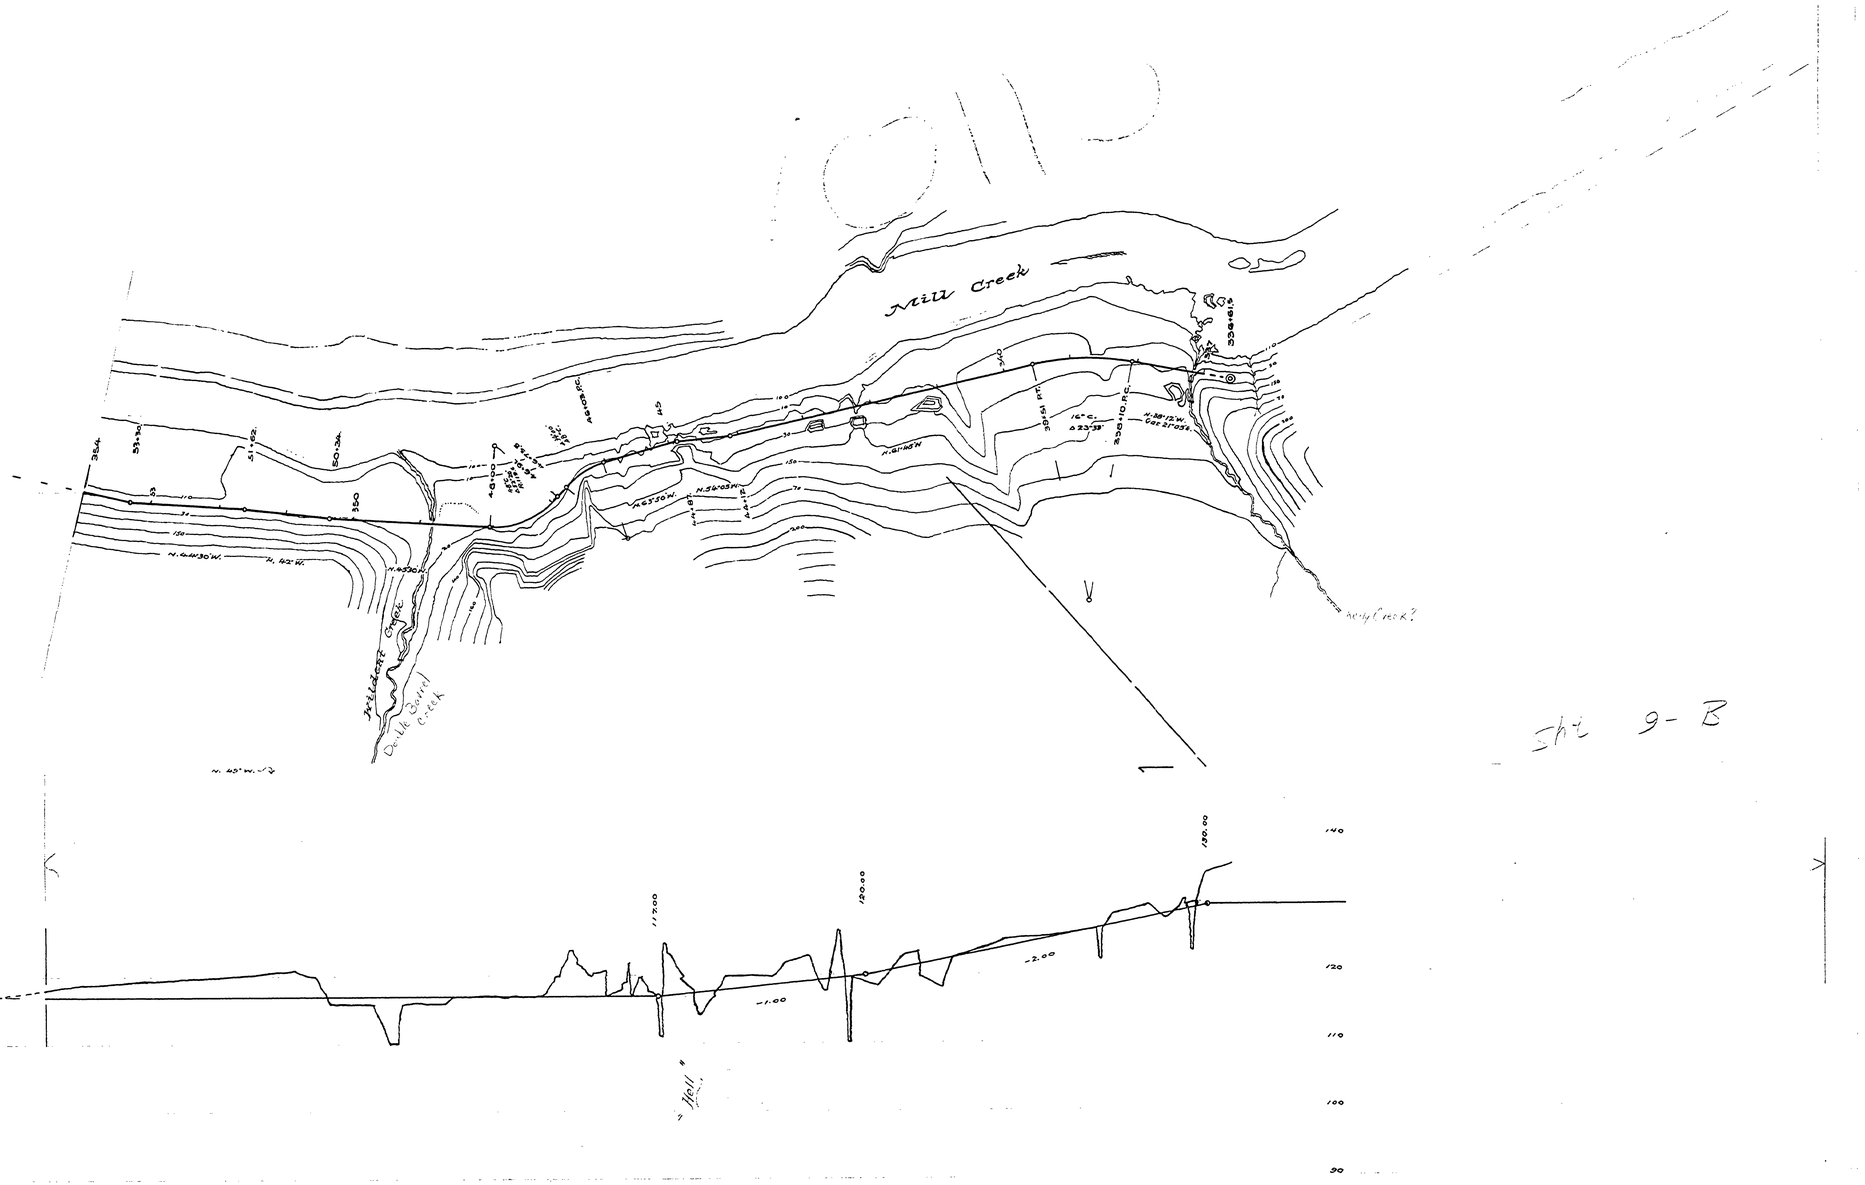
Mill Creek
Hellgate Gulch
Double Barrel Creek
Hell
Estimate
section - Station 337 to 350 + 97
Earth 210 Cu. Yds.
Solid Rock 1,480 " "
Road No 3.
" = HT. 9-B"
M.P. 4.80 - 5.13
Sept 2, 1920 SHT. 8 of 8
14
04800513

Sht 9-B