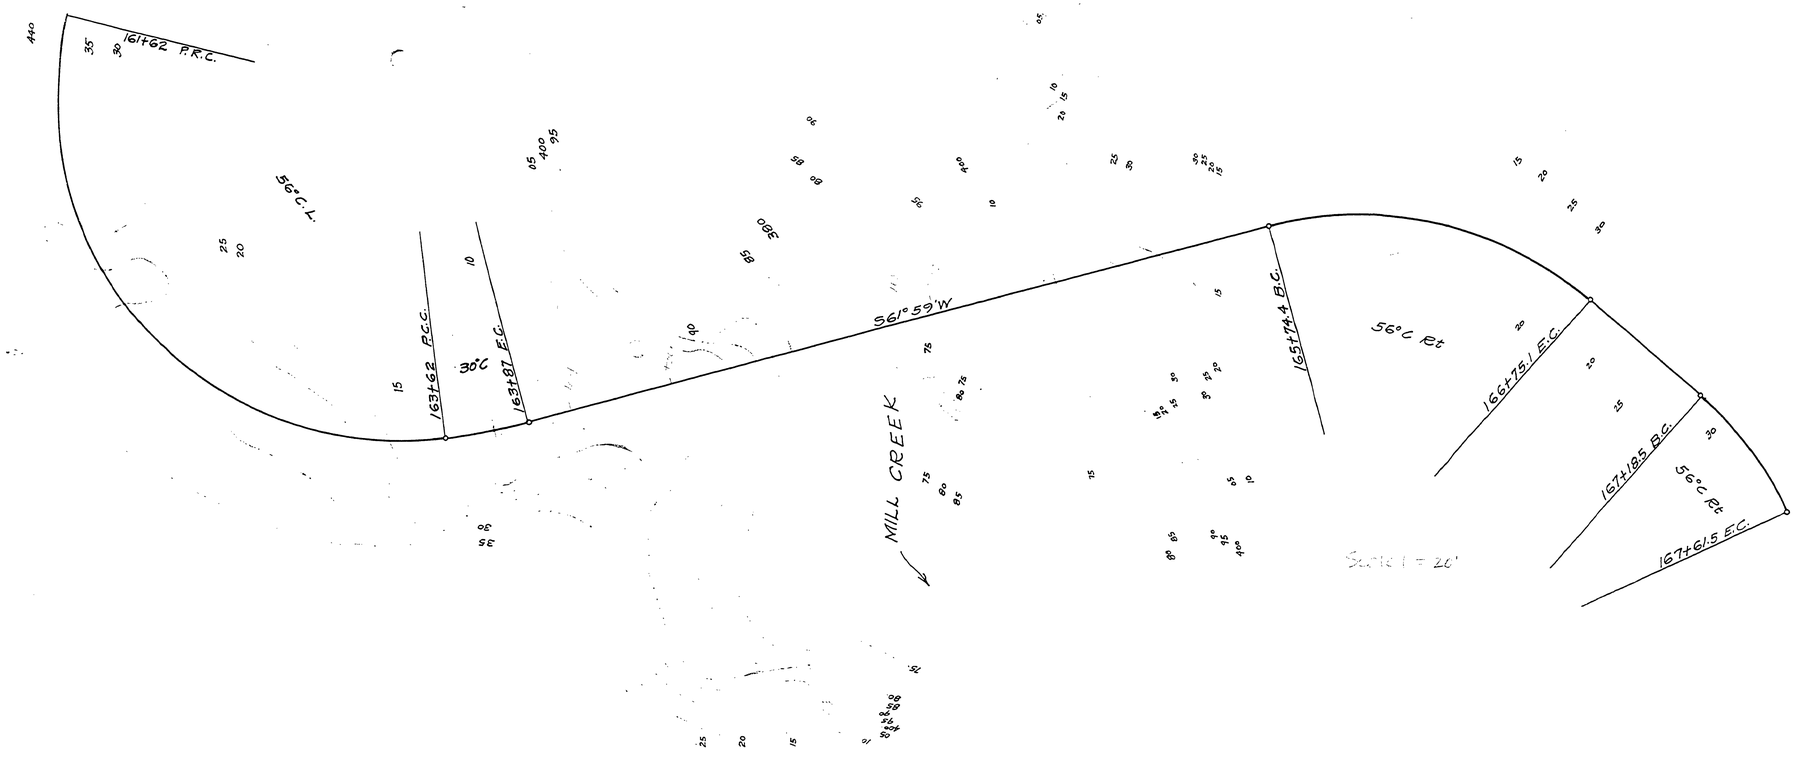

DOUGLAS COUNTY
OREGON

MARKET ROAD NO. 3

Mill Creek Bridge No M3-6.97

F. C. Frear County Engr.
1927

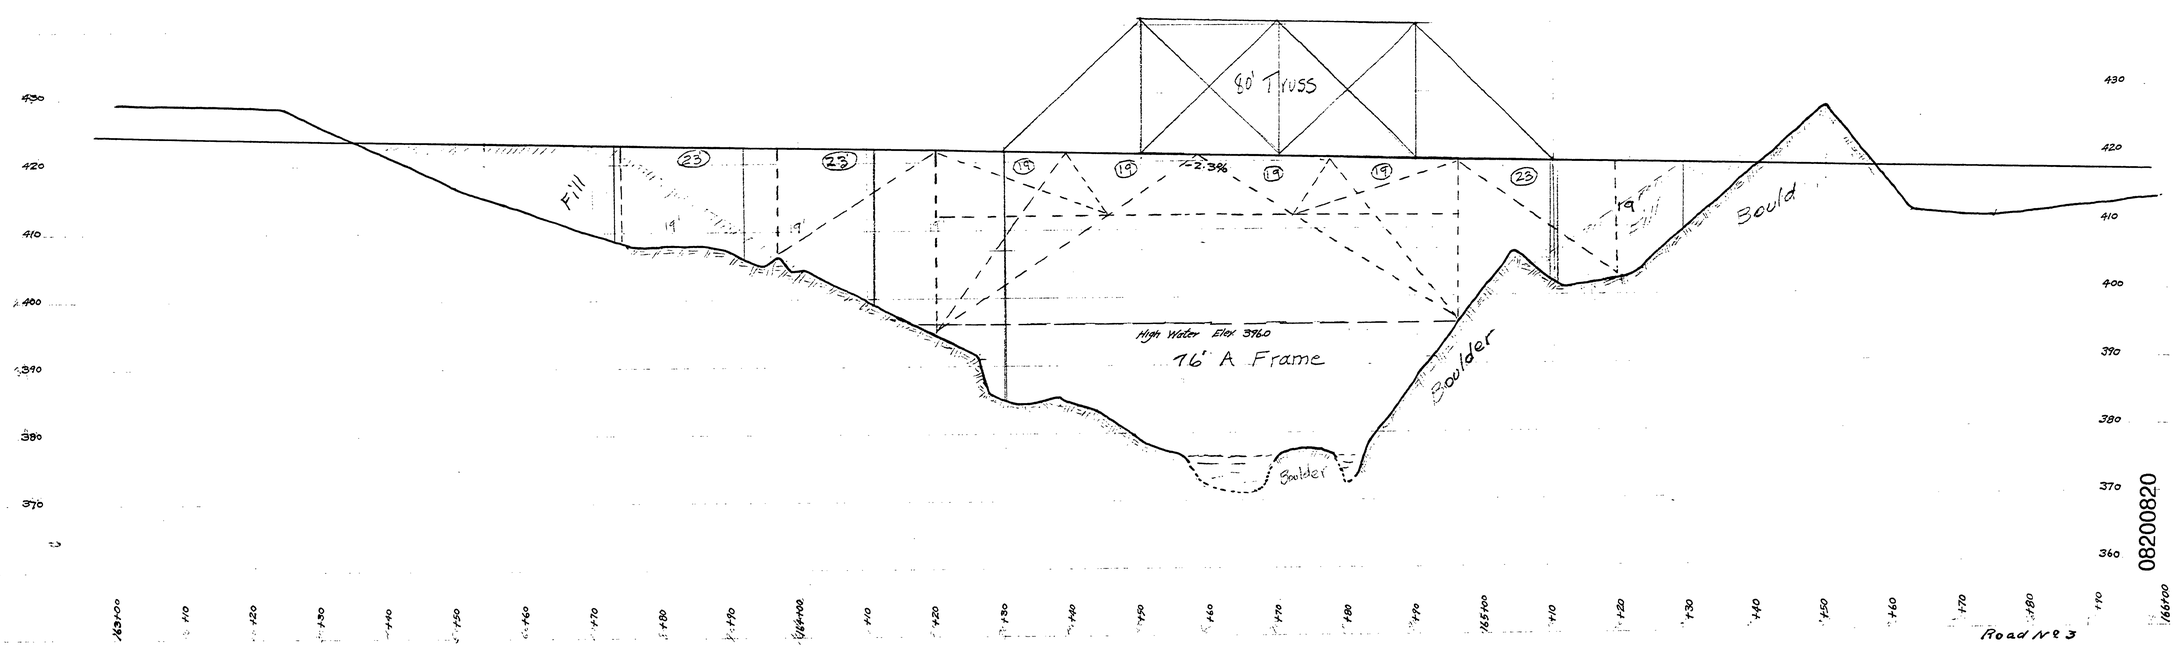

1927

~ M.P. 8.2

Sht. 5 of 11

24

08200820