


Hall to Douglas County
40' wide
Road Record 8 Pg 42
St 9+50 to St. - 8+10²

**DOUGLAS COUNTY HIGHWAY
IMPROVEMENT
PROFILE AND ALIGNMENT
GLIDE-ROCK CREEK ROAD
LONE ROCK BRIDGE SITE
SECTION 17, TWP. 26 S., RANGE 3 W. 1/4 M.
OFFICE OF
F. C. FREAR
COUNTY ROADMASTER
OCTOBER 1922
SCALE: ALIGNMENT 1 in. = 30 ft. PROFILE 1 in. = 50 ft.**

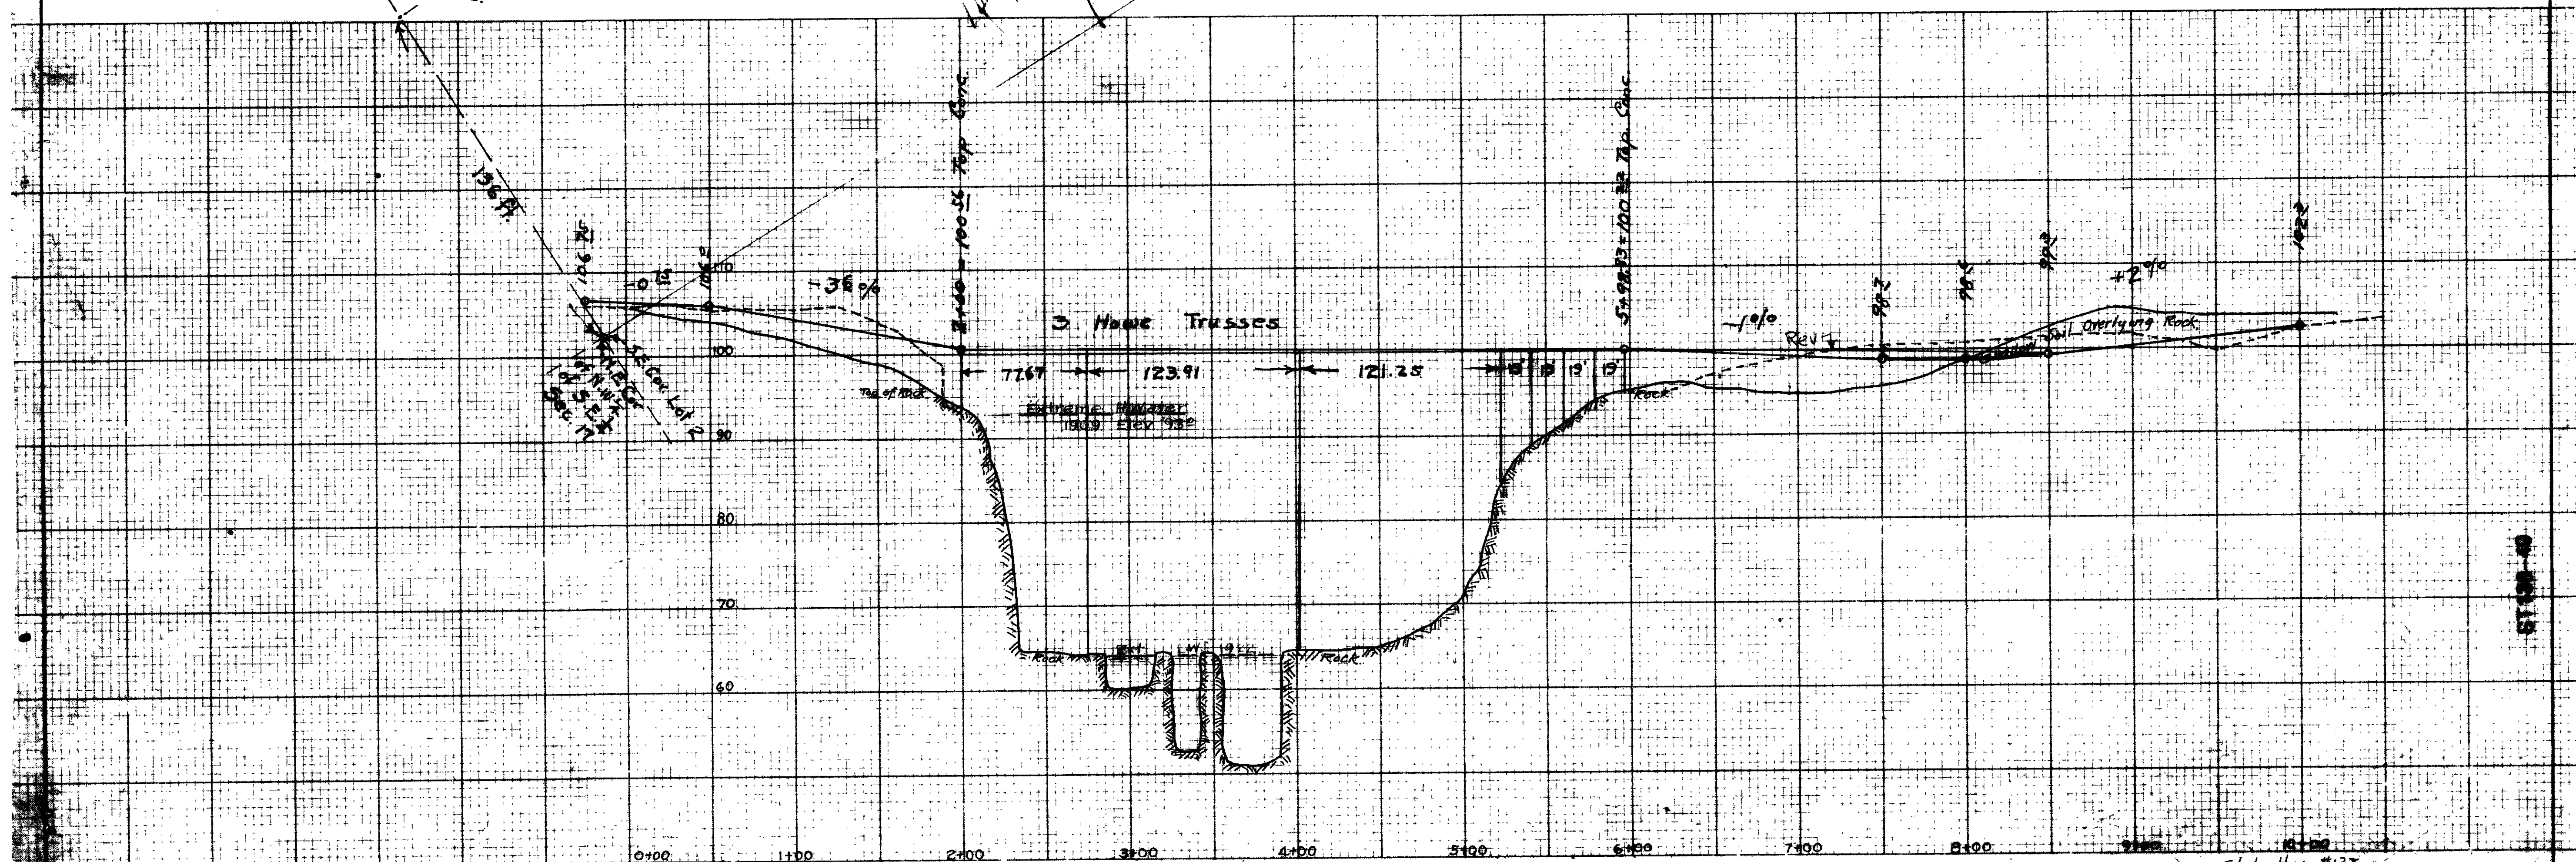

State Hwy. #138

DRAFTING NO. 100

Reed

Oct. 1922

LOVE ROCK BRIDGE SITE