ROSEBURG-DIXONVILLE SECTION NORTH UMPQUA ROAD DOUGLAS COUNTY				SHEET No. 3
FED. ROAD Div. No.	STATE	PROJECT NUMBER	FISCAL YEAR	TOTAL SHEETS
8	OREGON	S-14(7)		See Index

T. 27 S. R. 5 W. W. M.
Sec. 19
ROSEBURG

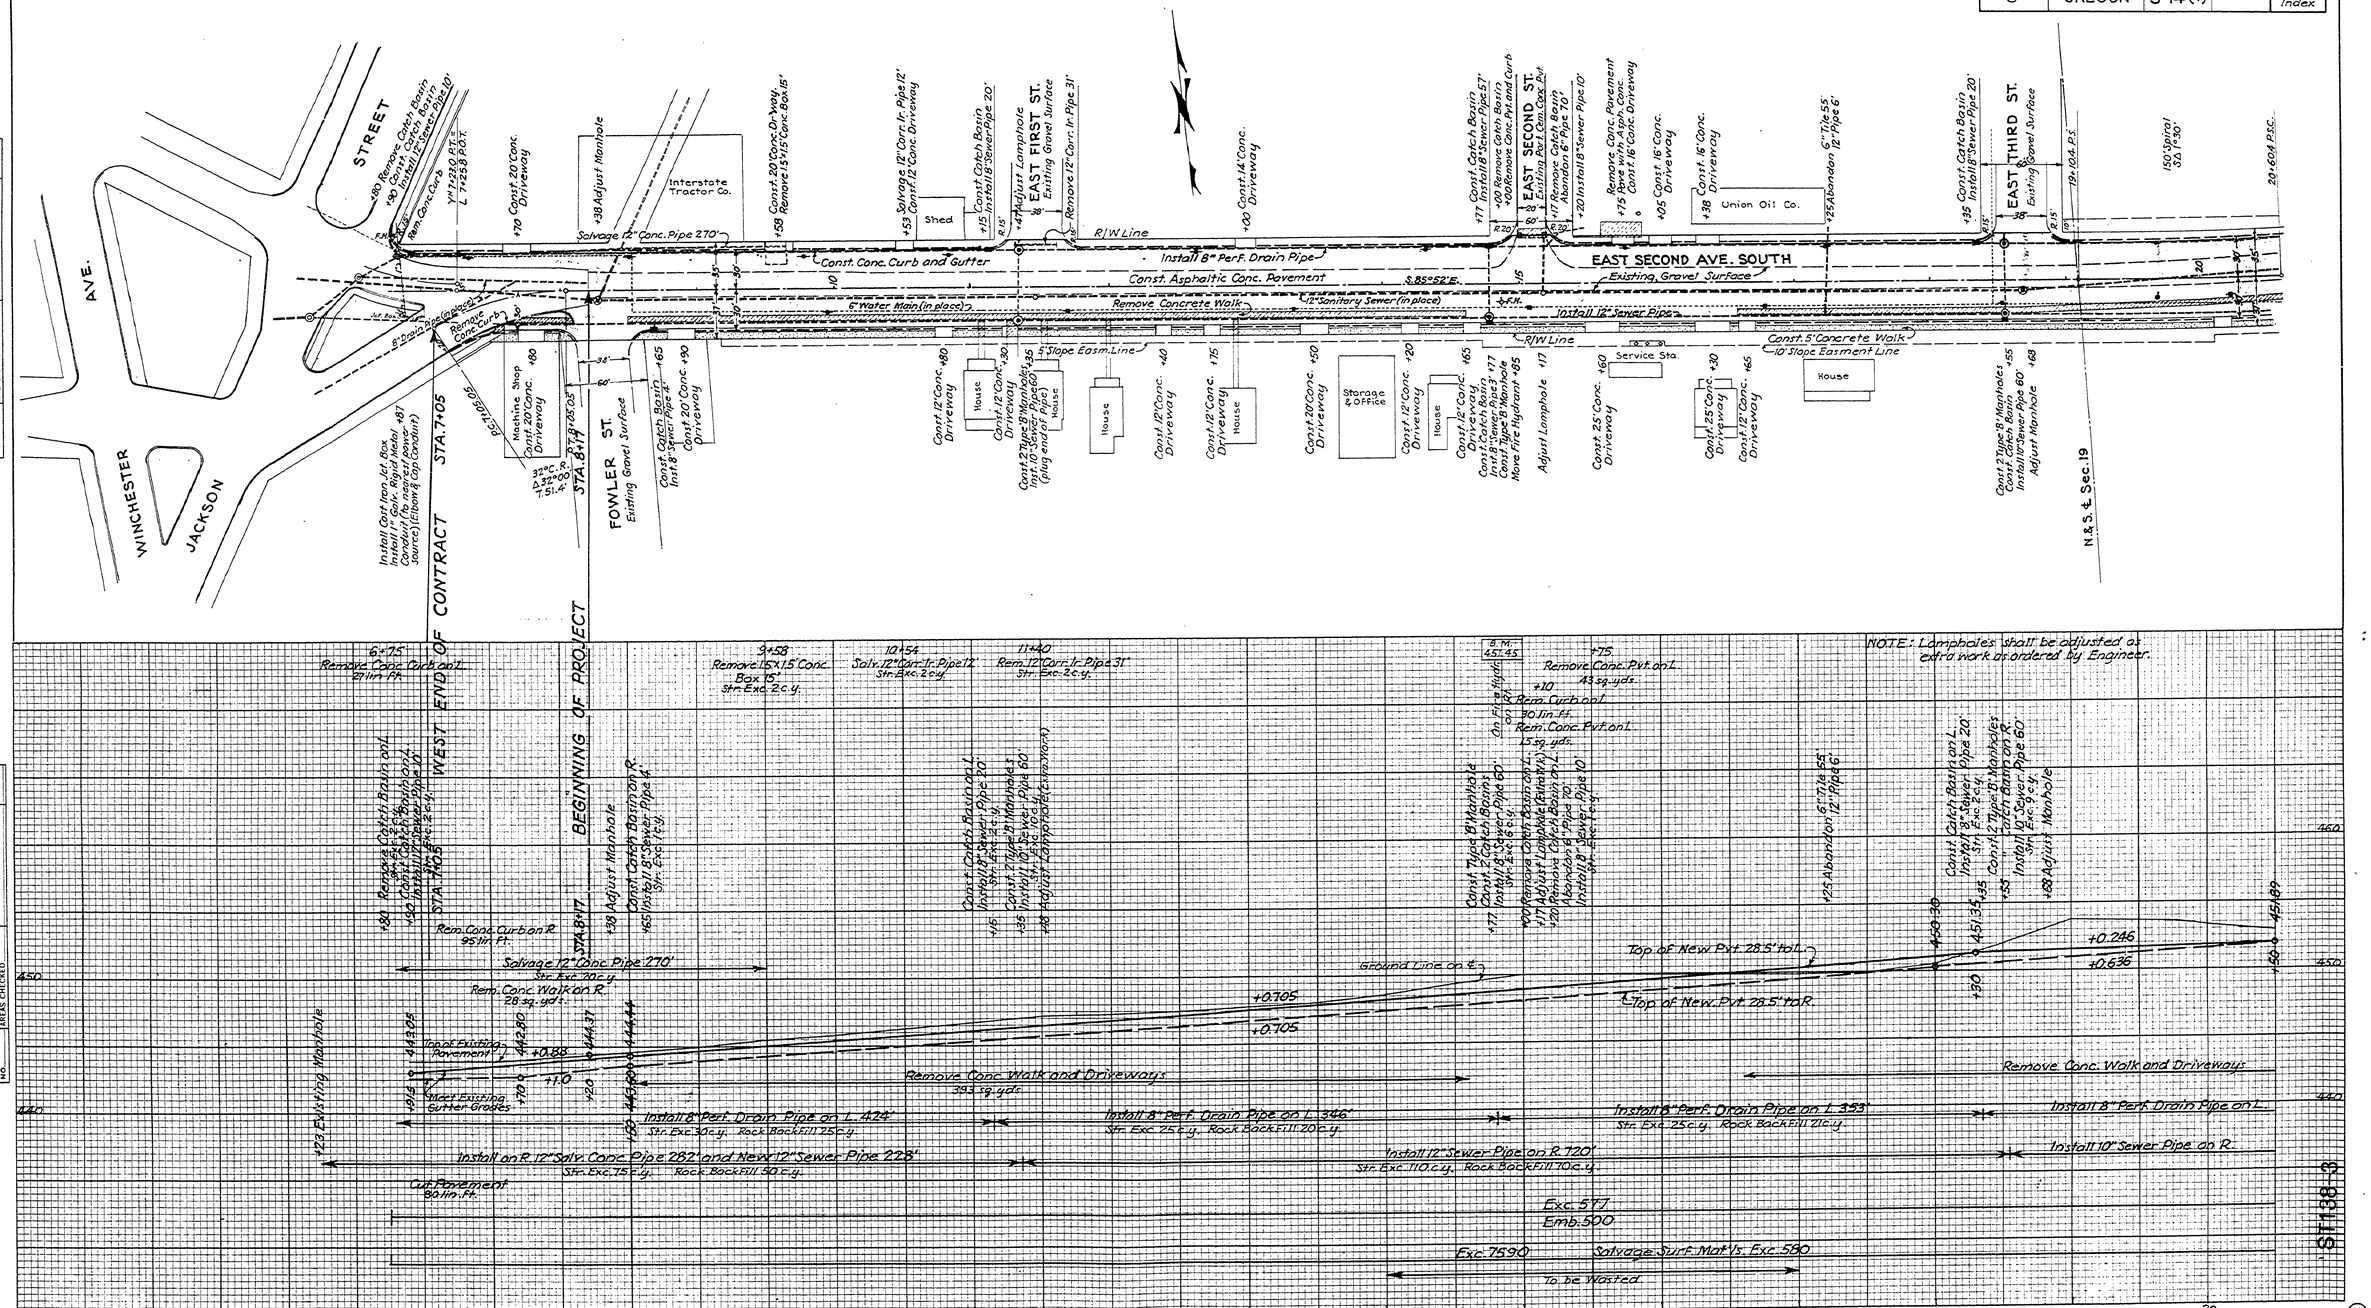

FINAL SURVEY — SURVEYED, PLOTTED, TEMPLATE, AREAS, AREAS CHECKED — NOTE BOOK — NO. — BY — DATE

ORIGINAL SURVEY — SURVEYED, PLOTTED, TEMPLATE, AREAS, AREAS CHECKED — NOTE BOOK — NO. — BY — DATE

Jan. 1947

sht. 3 of 11

3